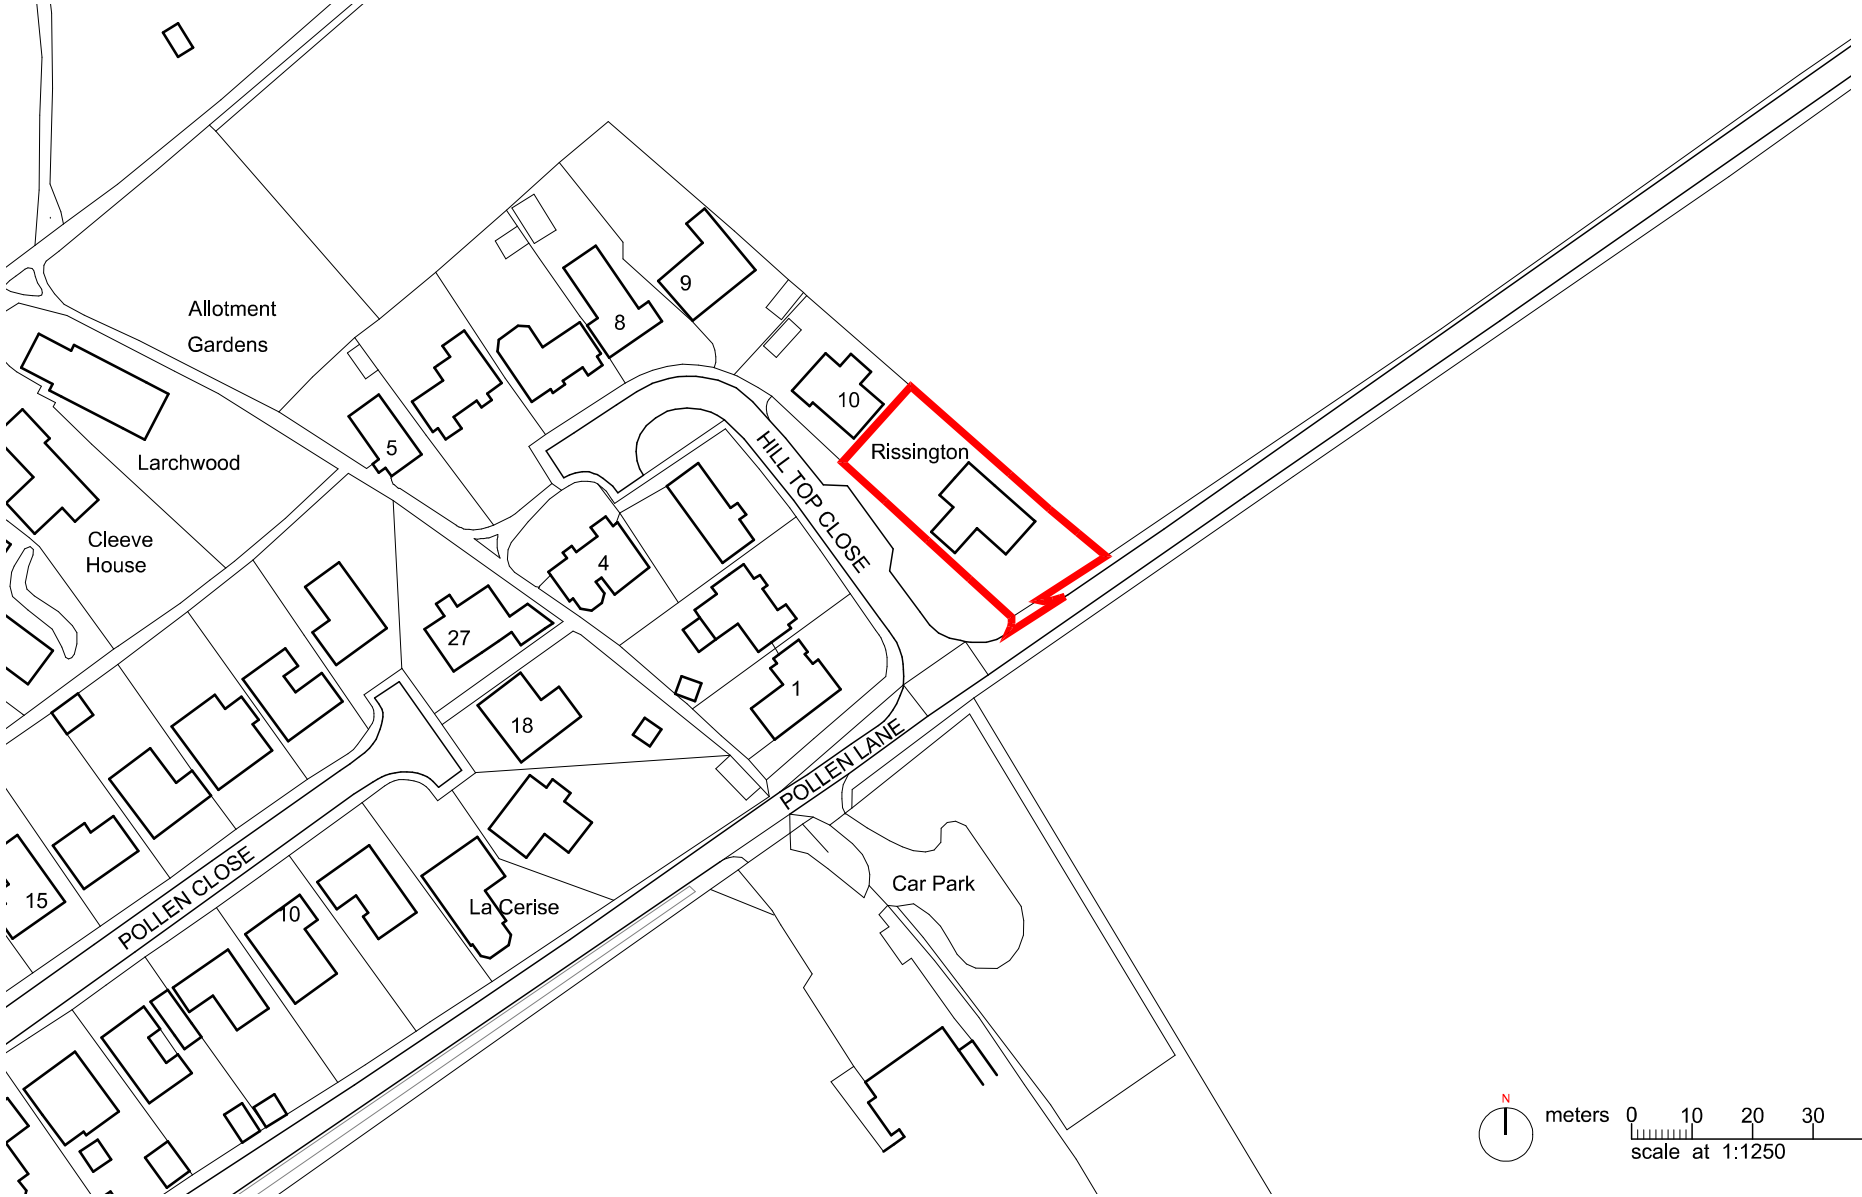

N

meters 0 10 20 30 40 50

scale at 1:1250

REVISIONS

RIBA Chartered Practice

This drawing is the Copyright of PKA Architects Ltd
Registered in England and Wales No 8605083.
Do not rely on Scaled Dimensions- work to figured dimensions only. If in doubt - ASK
All dimensions to be checked on site by contractor
Work to existing building features where appropriate
Any OS copyright data on this drawing is reproduced under licence

THE Green REGISTER OF CONSTRUCTION PROFESSIONALS

FILE PATH C:\Users\tomdk\PKA Architects Ltd\TEAM PKA - Documents\Current Projects\1901- Amison - Figheldean extension\04- Design\1901 - PLAN 1.dwg

DATE PRINTED Friday, 10 March, 2023

CLIENT Mr and Mrs Amison

SITE Rissington, Figheldean

DRAWN tk | DATE 10-03-2023 | SCALE 1:1250 @ A4

TITLE Location Plan

STATUS PRELIMINARY FOR DISCUSSION ONLY

DRAWING NUMBER LOCATION_1901 - PLAN 1.dwg

PKA ARCHITECTS

PKA Architects Ltd RIBA CHARTERED PRACTICE
Featherbrook, Whistley Road, Potterne, Devizes, Wiltshire. SN10 5TD
tel 01380-725688 peter@pka-architects.com www.pka-architects.com