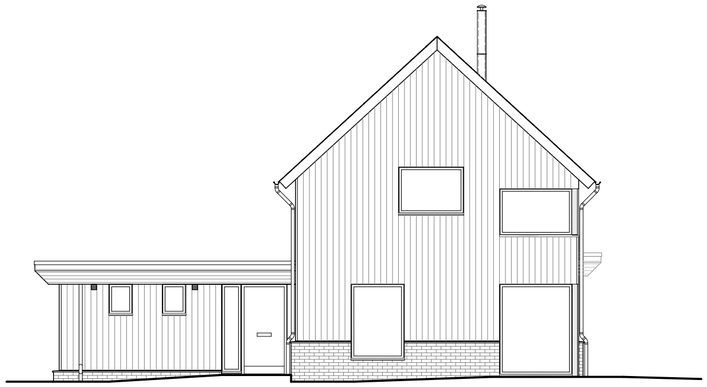

SOUTH EAST ELEVATION

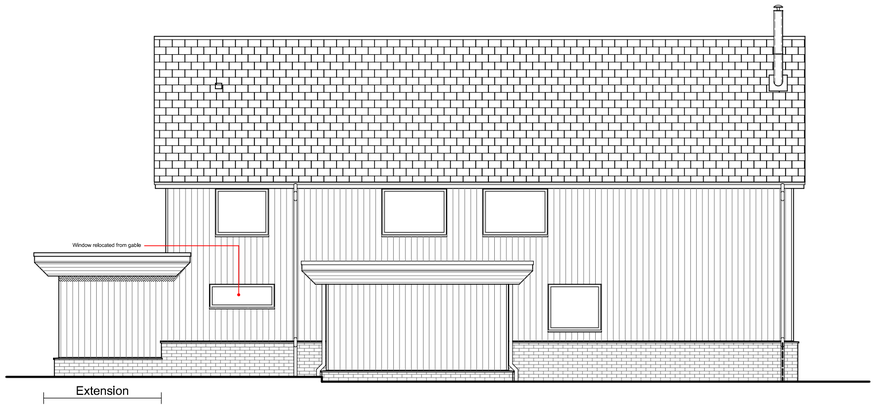

SOUTH WEST ELEVATION



NORTH WEST ELEVATION

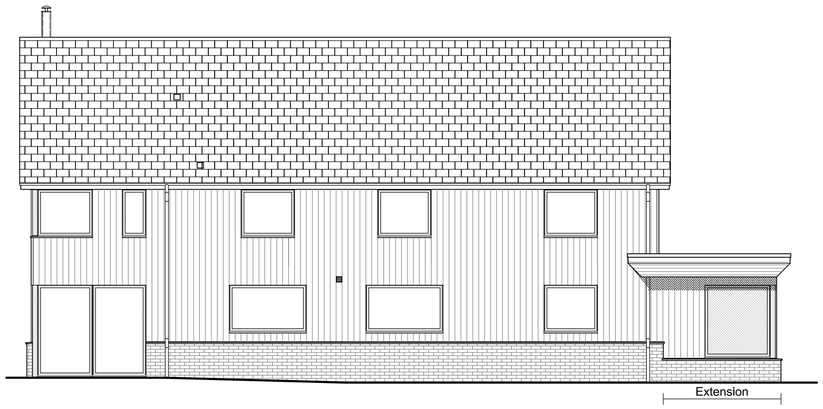

NORTH EAST ELEVATION

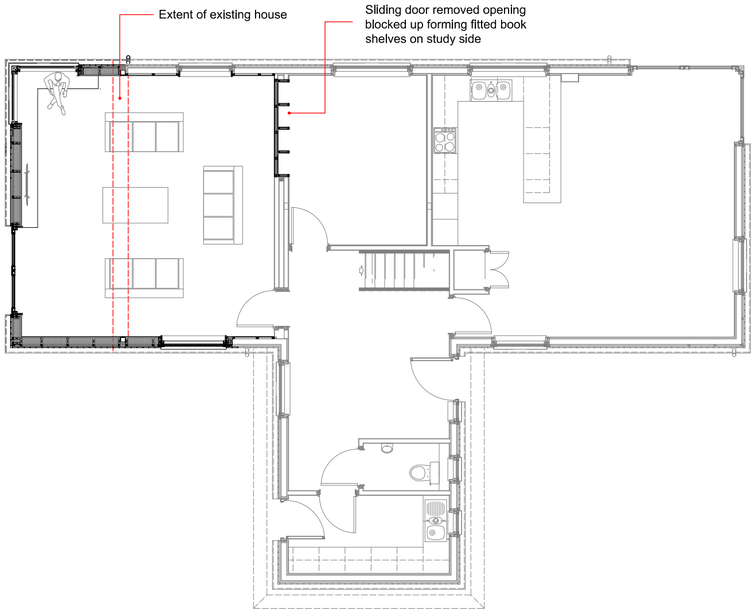

GROUND FLOOR

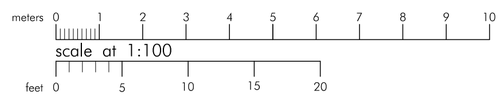

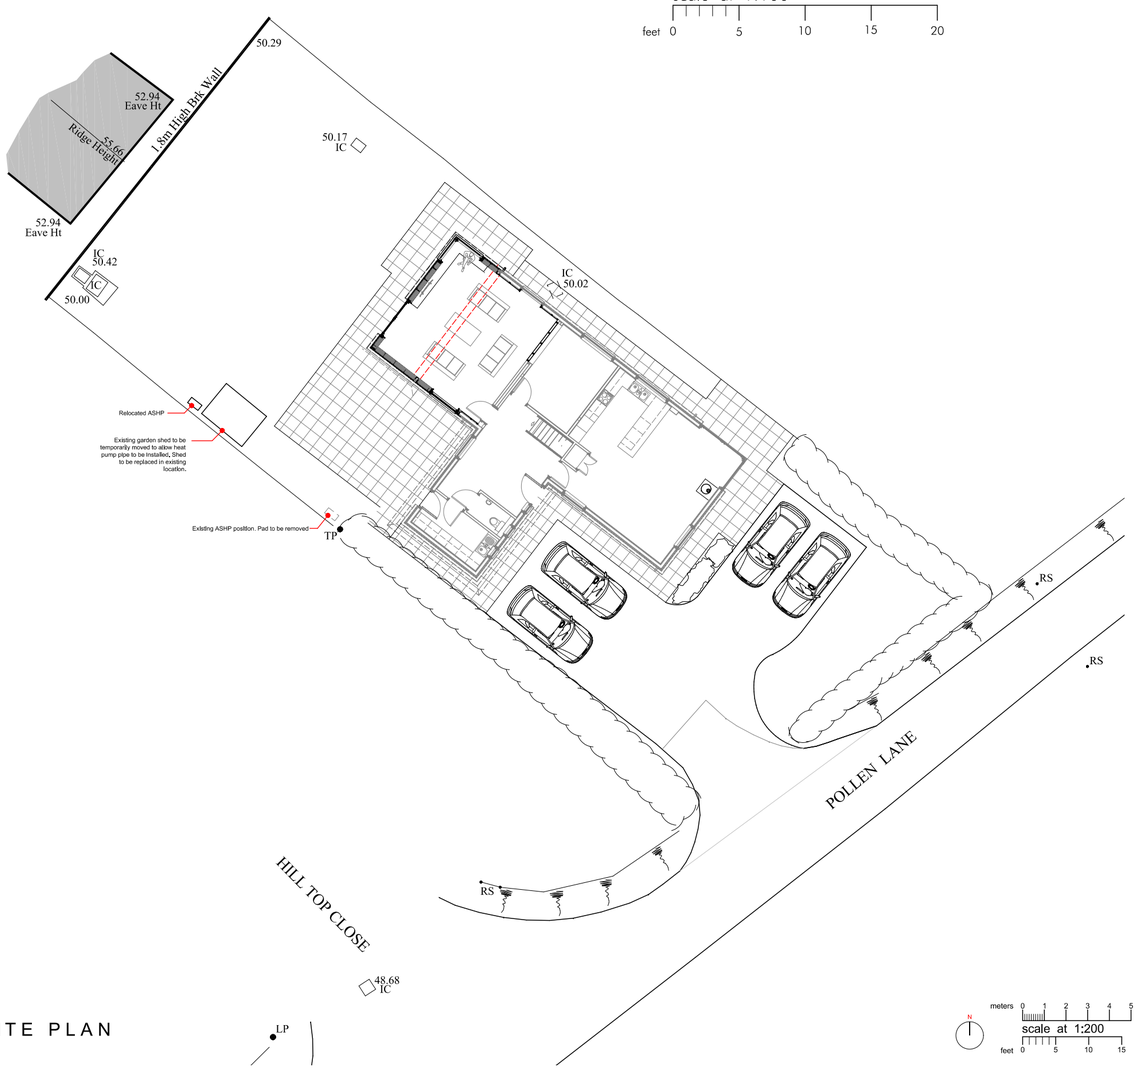

SITE PLAN

RIBA Chartered Practice

© This drawing is the Copyright of PKA Architects Ltd
Registered in England and Wales No 8605083.
Do not rely on Scaled Dimensions- work to figured dimensions only. If in doubt - ASK
All dimensions to be checked on site by contractor
Work to existing building features where appropriate
Any OS copyright data on this drawing is reproduced under licence

THE Green REGISTER OF CONSTRUCTION PROFESSIONALS

FILE PATH C:\Users\tomdk\PKA Architects Ltd\TEAM PKA - Documents\Current Projects\1901 - Amison - Figheldean extension\04- Design\1901 - PLAN 2.dwg

DATE PRINTED Thursday, 2 November, 2023

REVISIONS

CLIENT Mr and Mrs Amison

SITE Rissington, Figheldean

STATUS ISSUED FOR PLANNING APPLICATION

DRAWN tk | DATE 02-11-2023 | SCALE 1:100/1:200@A2

TITLE Proposed ground floor extension design

DRAWING NUMBER P1 _1901 - PLAN 2.dwg

PKA ARCHITECTS
PKA Architects Ltd RIBA CHARTERED PRACTICE
Featherbrook, Whistley Road, Potterne, Devizes, Wiltshire. SN10 5TD
tel 01380-725688 peter@pka-architects.com www.pka-architects.com