scale 1:200

0 5m 10m 15m

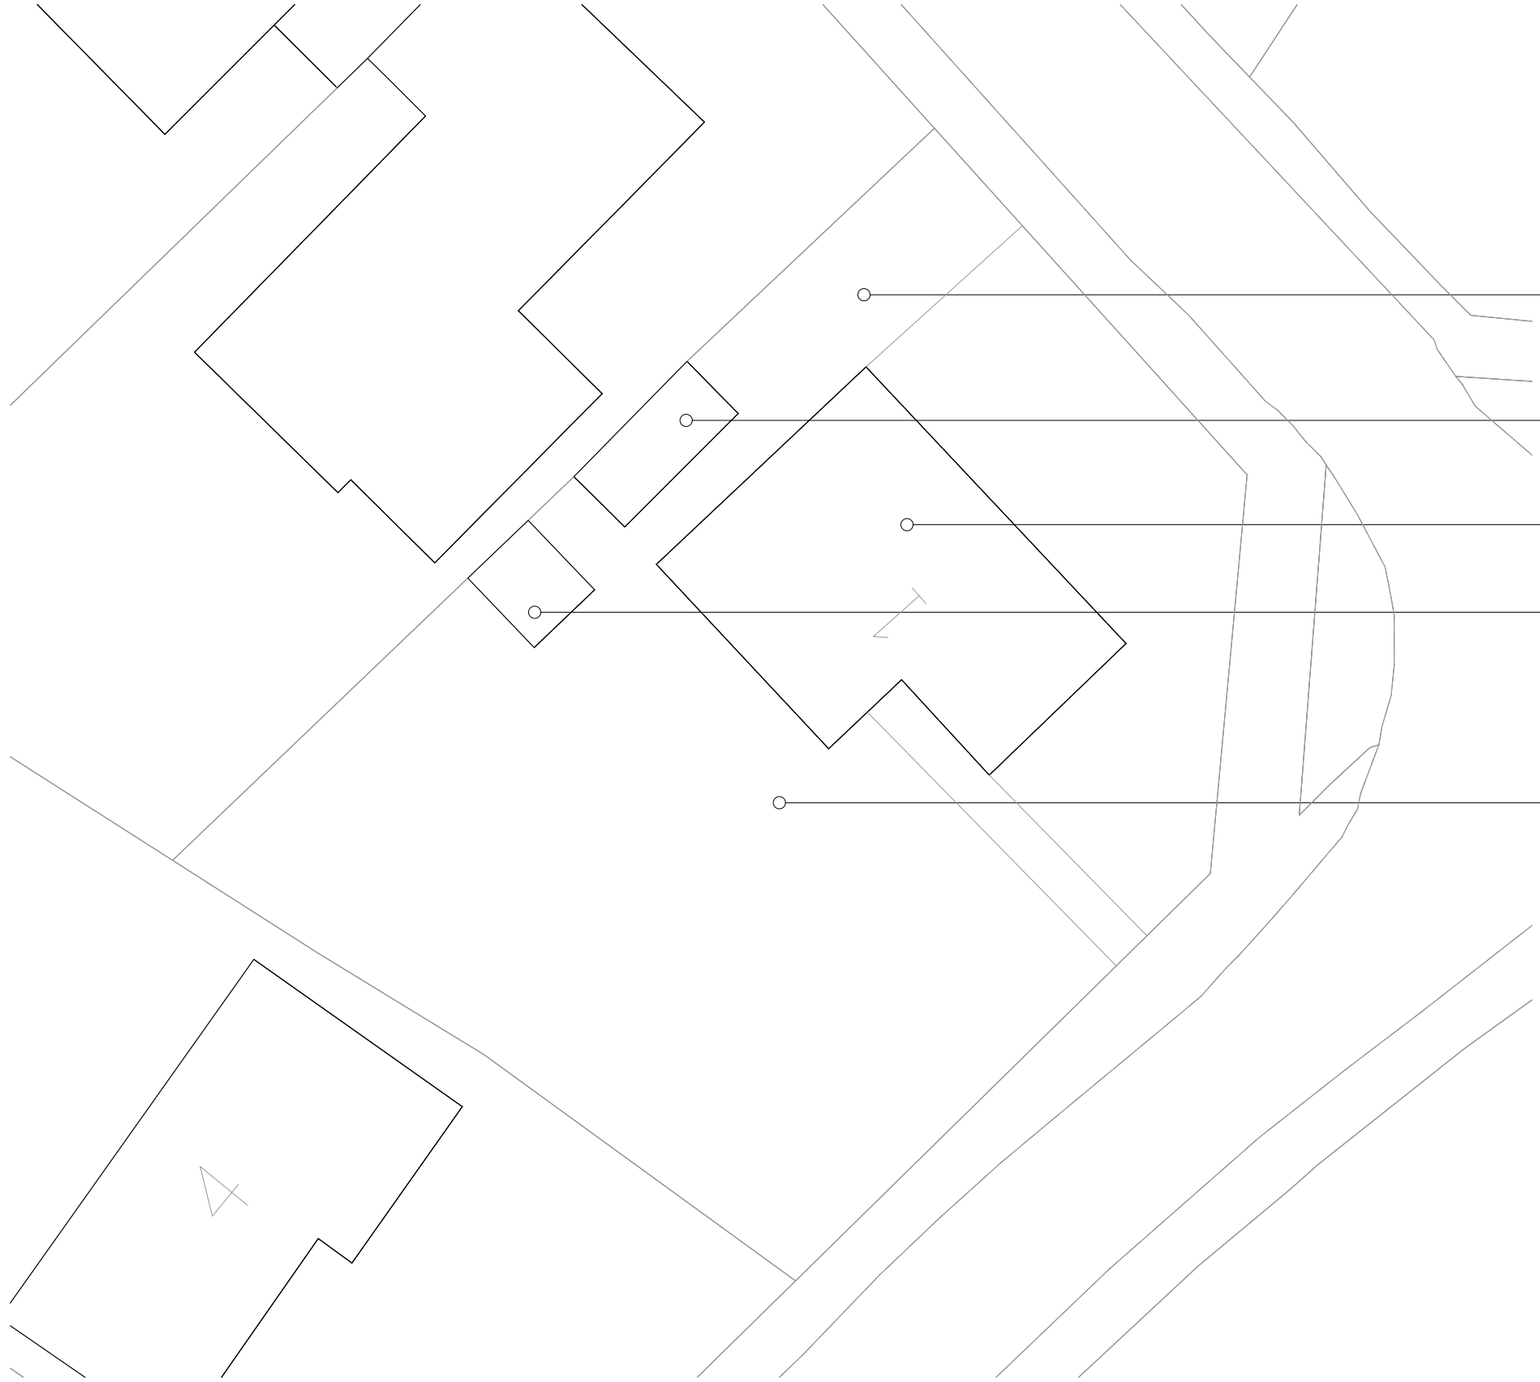

Existing driveway & off street parking (3 spaces in total including garage)

Existing garage

Existing house (refer to drawing 2023 / 057 / PP 010 for details of proposed works)

Existing outbuilding / greenhouse

Existing gardens & amenity space

REV	DATE	DESCRIPTION	DRAWN	CHECKED
-	24/05/19	Client review	LQ	ME

BUILD ARCHITECTS

www.build-architects.co.uk

studio@build-architects.co.uk

07977 582048

- **Architecture**
- **Landscape**
- **Interiors**
- **Historic Buildings**
- **Masterplanning**

This drawing is copyright of the Architect and shall not be reproduced without permission.

Check all dimensions and report any errors, or omissions.

Responsibility for setting out rests with the contractor, all dimensions & setting out to be checked on site prior to commencement of works.

Planning

Mr Webb

Proposed Works to Attic
1 Mere Avenue
Hullavington

Block Plan
As Existing / As Proposed

2023 / 057

PP 005 /

Oct 2023 1:200 @ A1

ME ME

Note - All dimensions to be checked on site prior to commenecement of works