
Cliff Cottage

This drawing is copyright and is not to be reproduced. The contractor will be held responsible for the accuracy of works involving the setting out and checking of all dimensions on the drawing and on site. Dimensions must not be scaled from this drawing.

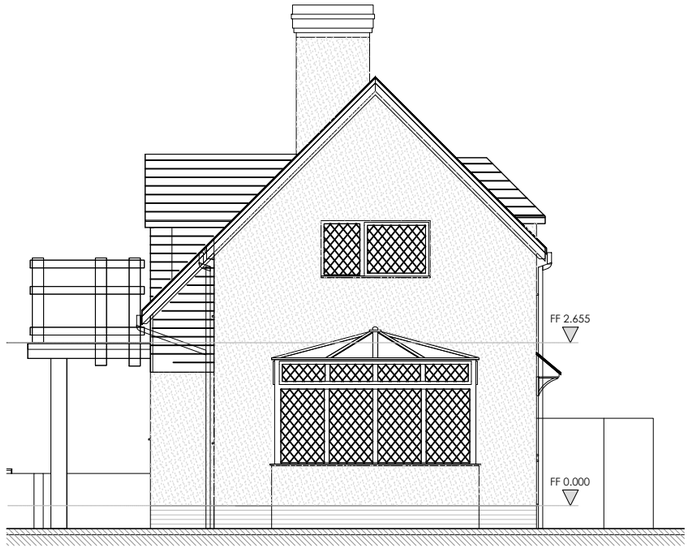

Existing South side Elevation 1:100

Elevation 02 1:100



Existing Front Elevation 1:100

Elevation 03 1:100



Existing North, side Elevation 1:100

Elevation 01 1:100



Existing Rear Elevation 1:100

Elevation 04 1:100

Key plan

0 1 2 3 4 5

Rev -

Client: Mr Sims & Miss Maidment		**Planning**
Project: Cliff Cottage, Muddyford Road, Redlynch, Salisbury, Wilts, SP5 2JP		Drawing No: **409-02-004** / Revision:
Title: Existing elevations	Drawn: nb / Check:	Scale: 1:100 @a3 / First Issue: June 2023

birch architects
Lambourne, Grove Lane, Redlynch, Salisbury, Wilts, SP5 2NR
T: +44 (0)1725 510407
e: info@bircharchitects.co.uk