


Cliff Cottage

This drawing is copyright and is not to be reproduced. The contractor will be held responsible for the accuracy of works involving the setting out and checking of all dimensions on the drawing and on site. Dimensions must not be scaled from this drawing.

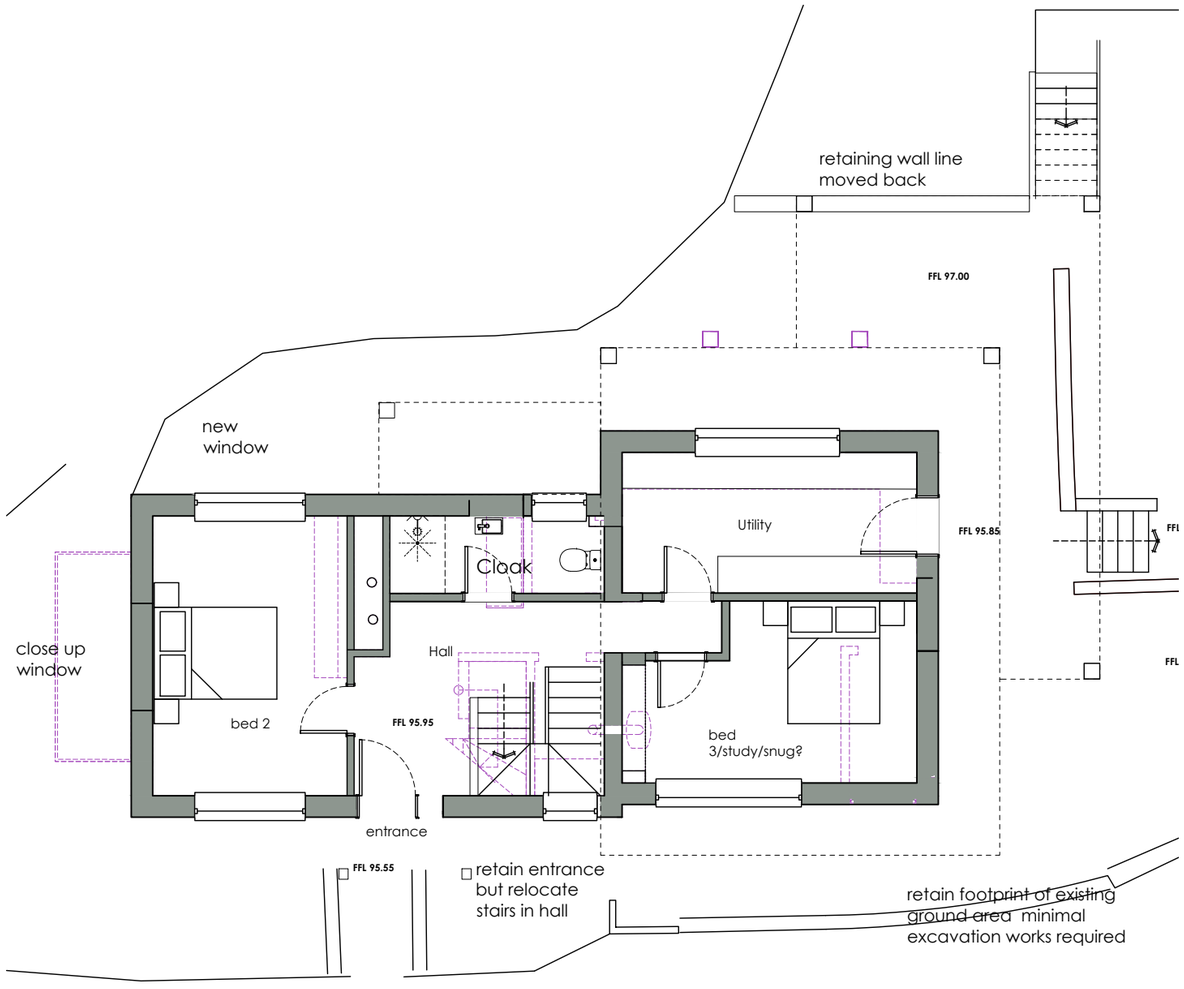

Ground Floor Plan - 1:100

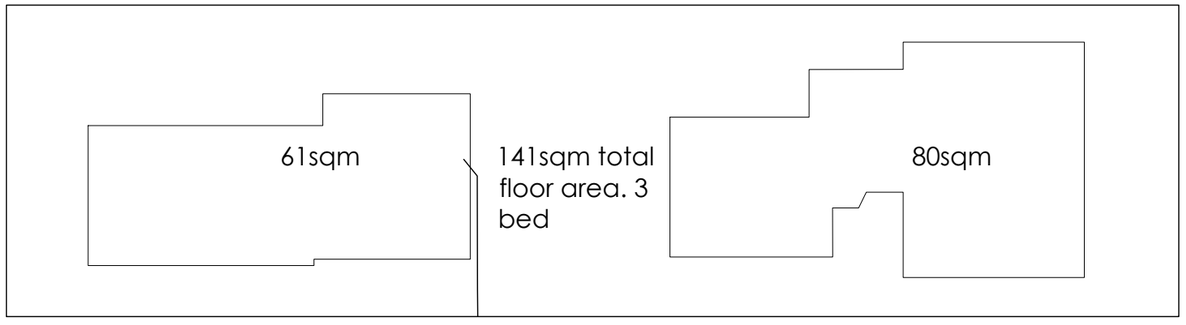

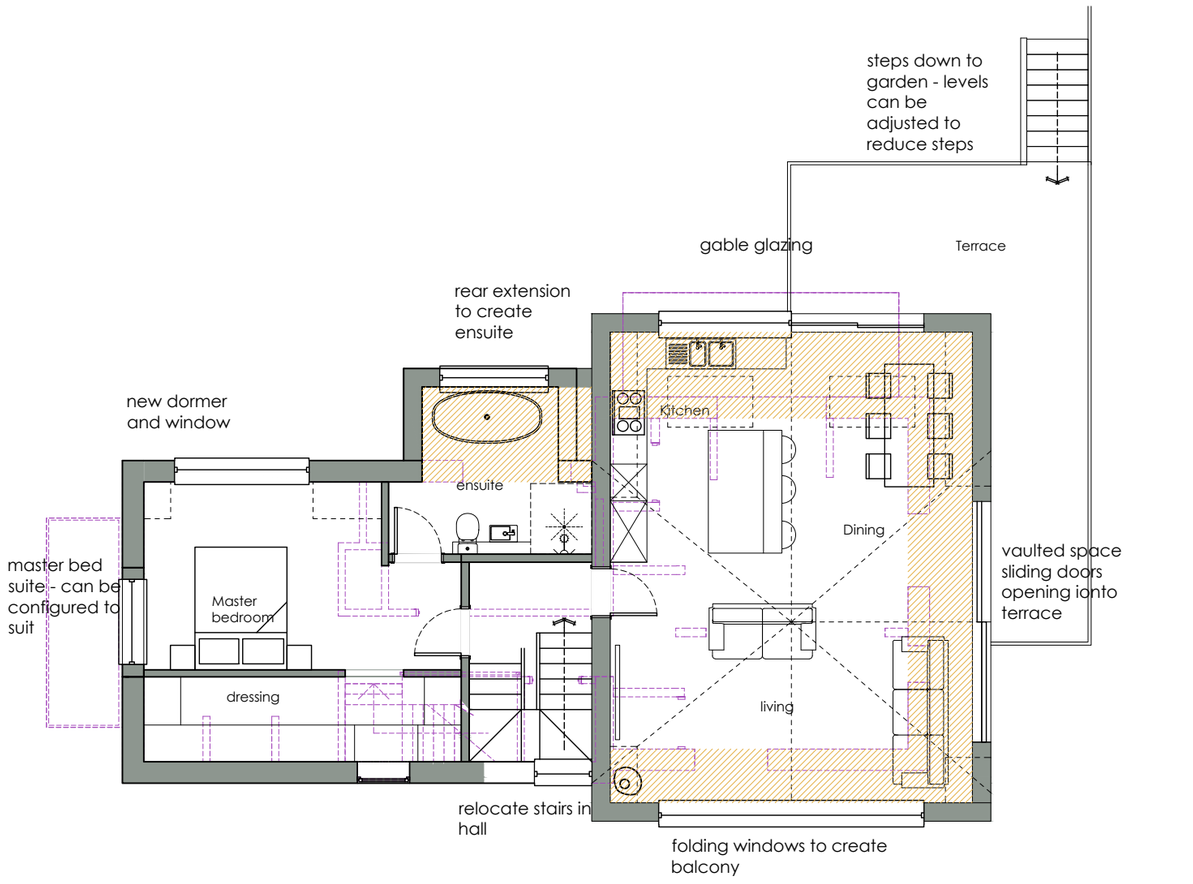

First Floor Plan - 1:100

0 1 2 3 4 5

Rev -

Client: Mr Sims & Miss Maidment		**Planning**	
Project: Cliff Cottage, Muddyford Road, Redlynch, Salisbury, Wilts, SP5 2JP		Drawing No: **409-02-005**	Revision: /
Title: Proposed Floor plans	Drawn: nb Check:	Scale: 1:100 @a3	First Issue: June 2023

birch architects
Lambourne, Grove Lane, Redlynch, Salisbury, Wilts, SP5 2NR
T: +44 (0)1725 510407
e: info@bircharchitects.co.uk