

Cliff Cottage

This drawing is copyright and is not to be reproduced. The contractor will be held responsible for the accuracy of works involving the setting out and checking of all dimensions on the drawing and on site. Dimensions must not be scaled from this drawing.

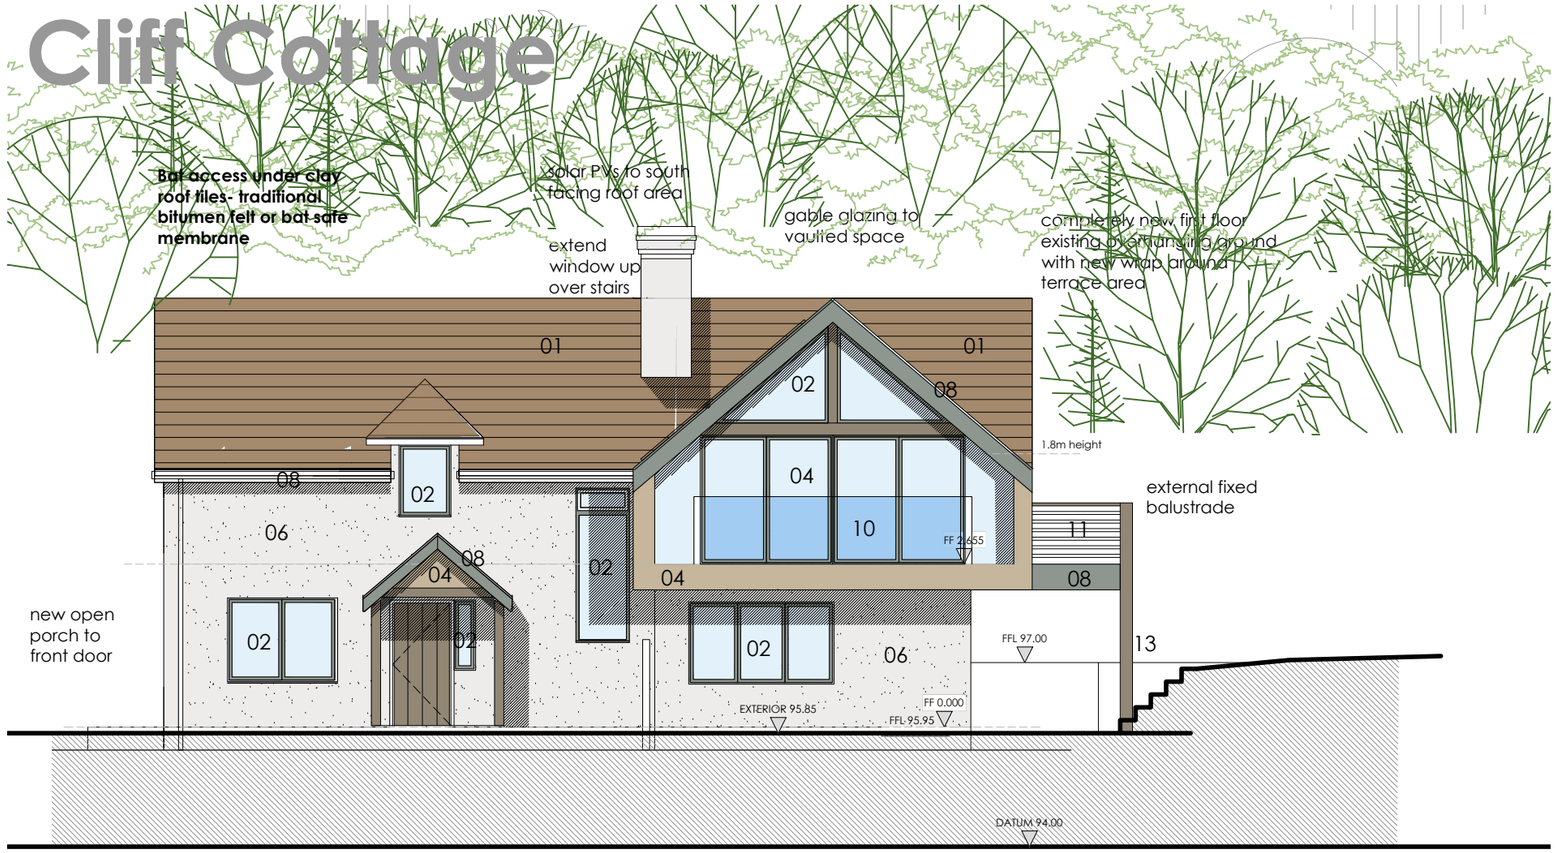

01 Front elevation - 1:100

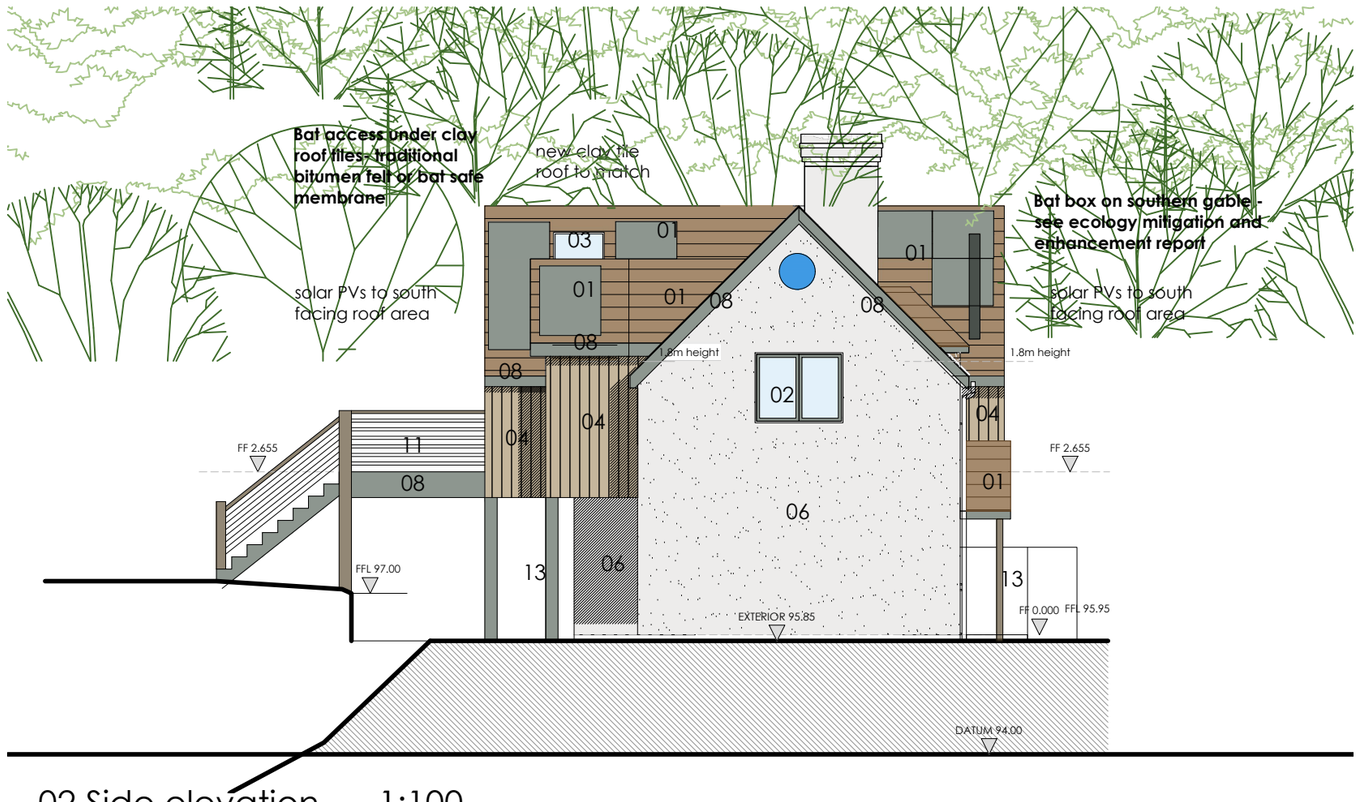

02 Side elevation - 1:100


Material Key:

1. Roof - clay tiles to match existing
2. windows - grey
3. Rooflights
4. Aluminium sliding Doors grey
5. Walls - brick plinth course
6. Walls - light render
7. Walls - Natural Timber cladding
8. fascias and soffits - grey
9. Utility door - grey
10. glass balustrade
11. Metal Railing to terrace
12. Exterior door - grey
13. Timber posts

03

02 04

01

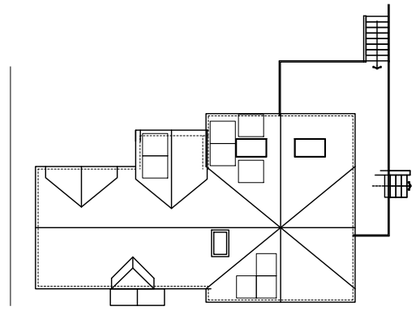

0 1 2 3 4 5

Rev -

Client: Mr Sims & Miss Maidment		**Planning**	
Project: Cliff Cottage, Muddyford Road, Redlynch, Salisbury, Wilts, SP5 2JP		Drawing No: **409-02-007**	Revision: /
Title: Proposed elevations	Drawn: nb / Check:	Scale: 1:100 @a3	First Issue: June 2023

birch architects
Lambourne, Grove Lane, Redlynch, Salisbury, Wilts, SP5 2NR
T: +44 (0)1725 510407
e: info@bircharchitects.co.uk