PEAKES FARM,
SEDGEHILL

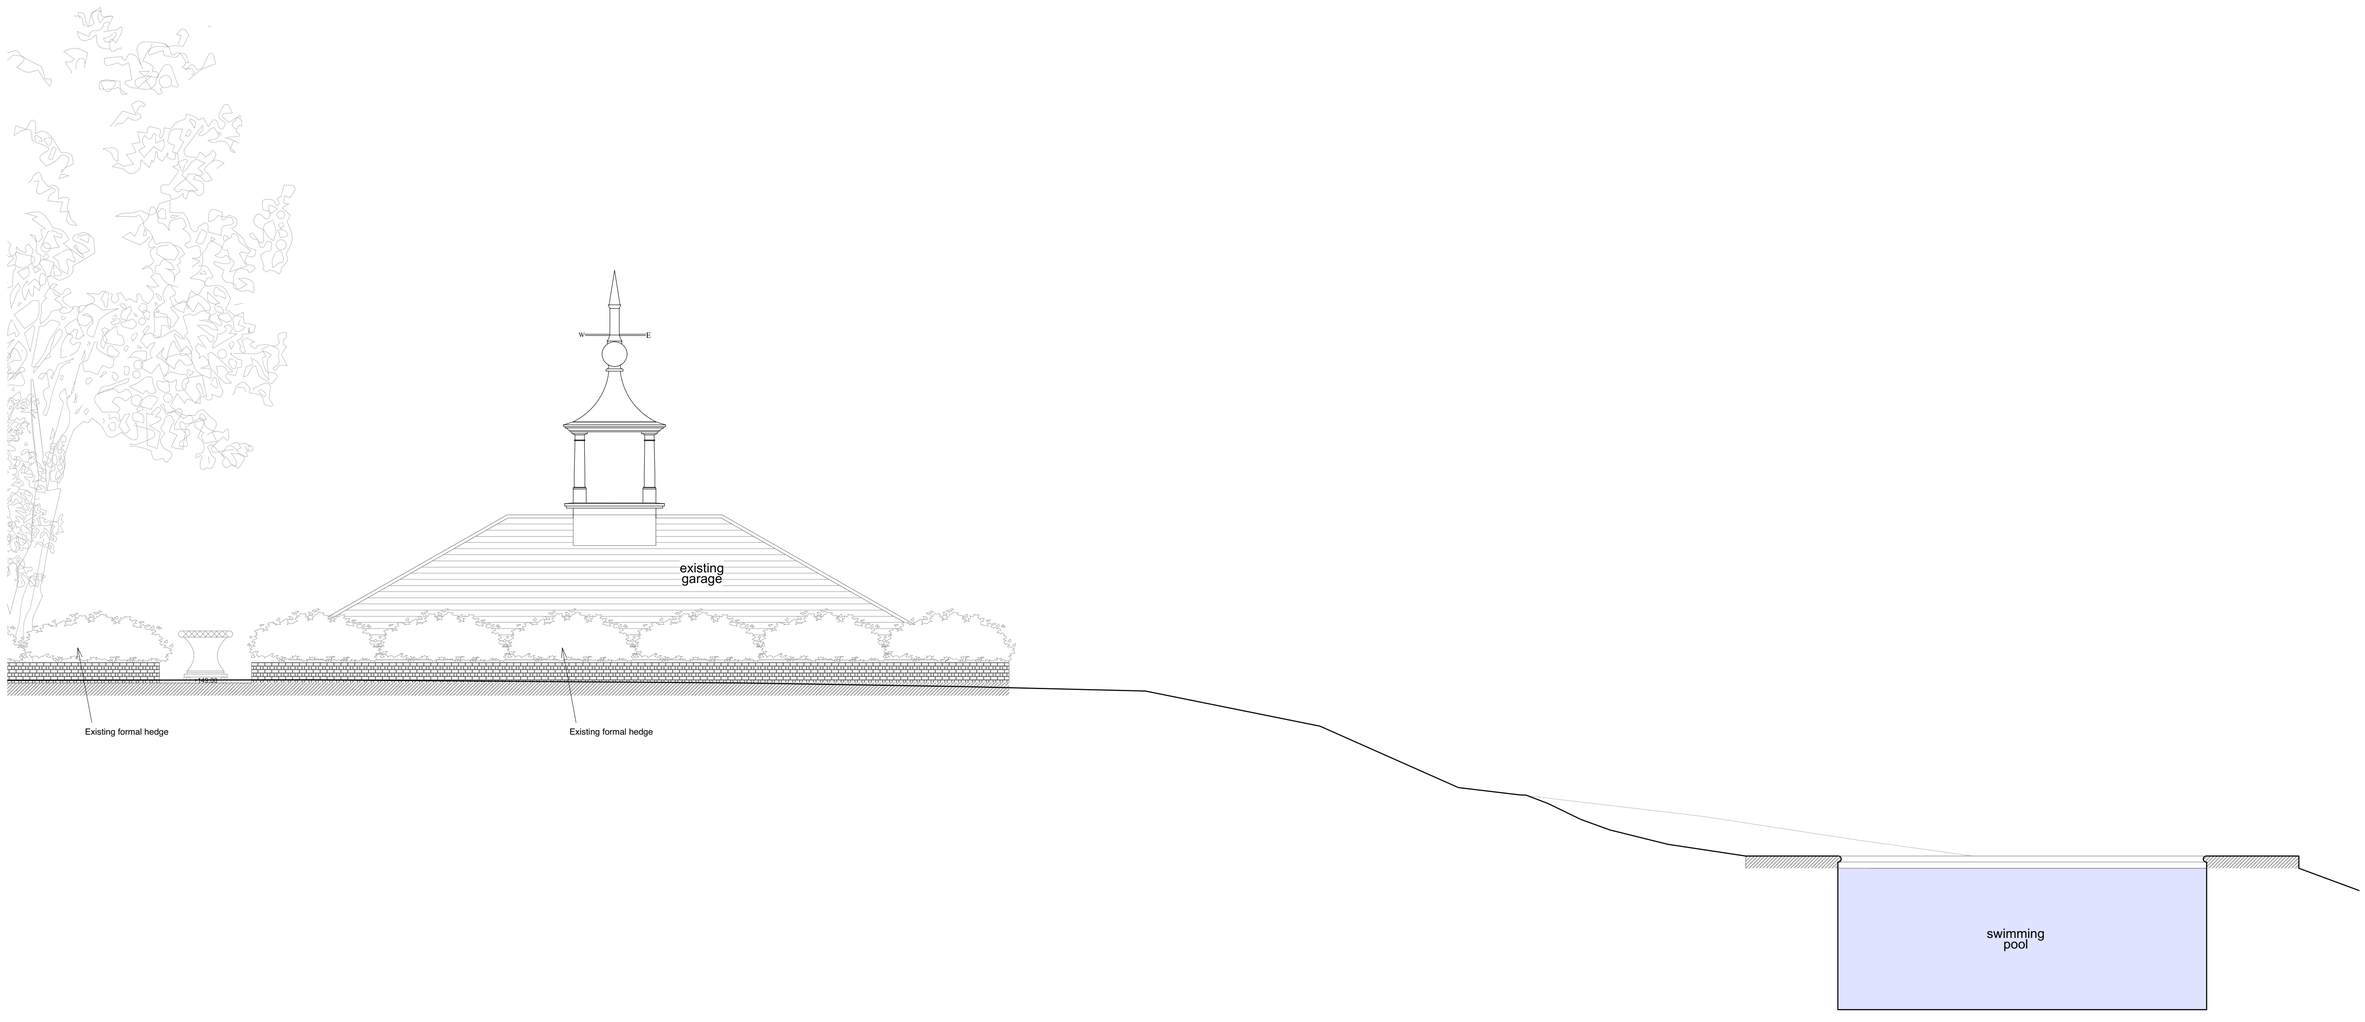

West Elevation

0 5 10 M

Scale 1:50 @ A1

THESE DRAWINGS ARE FOR PLANNING PURPOSES ONLY
ALL MEASUREMENTS MUST BE CHECKED ON SITE.

TFH REEVE

ARCHITECTURAL DESIGN · CONSULTANCY
SURVEYS · RESTORATION
CONSERVATION EXPERTISE

Tel: 01747 828677

DONHEAD MILL
DONHEAD ST ANDREW
SHAFTESBURY
DORSET SP7 9EP

FAX: 01747 829205
e-mail: mail@dalbyreeve.co.uk

CLIENT:	Mr Jonathan Wood	SCALE:	1:50@A1
JOB:	Peakes Farm, Sedgehill, Salisbury, Wiltshire, SP7 9HQ	DATE:	02/2018
		DRAWN:	
		CHECKED:	TFR
DWG:	Proposed West Elevation	DWG Nº:	1333/12B