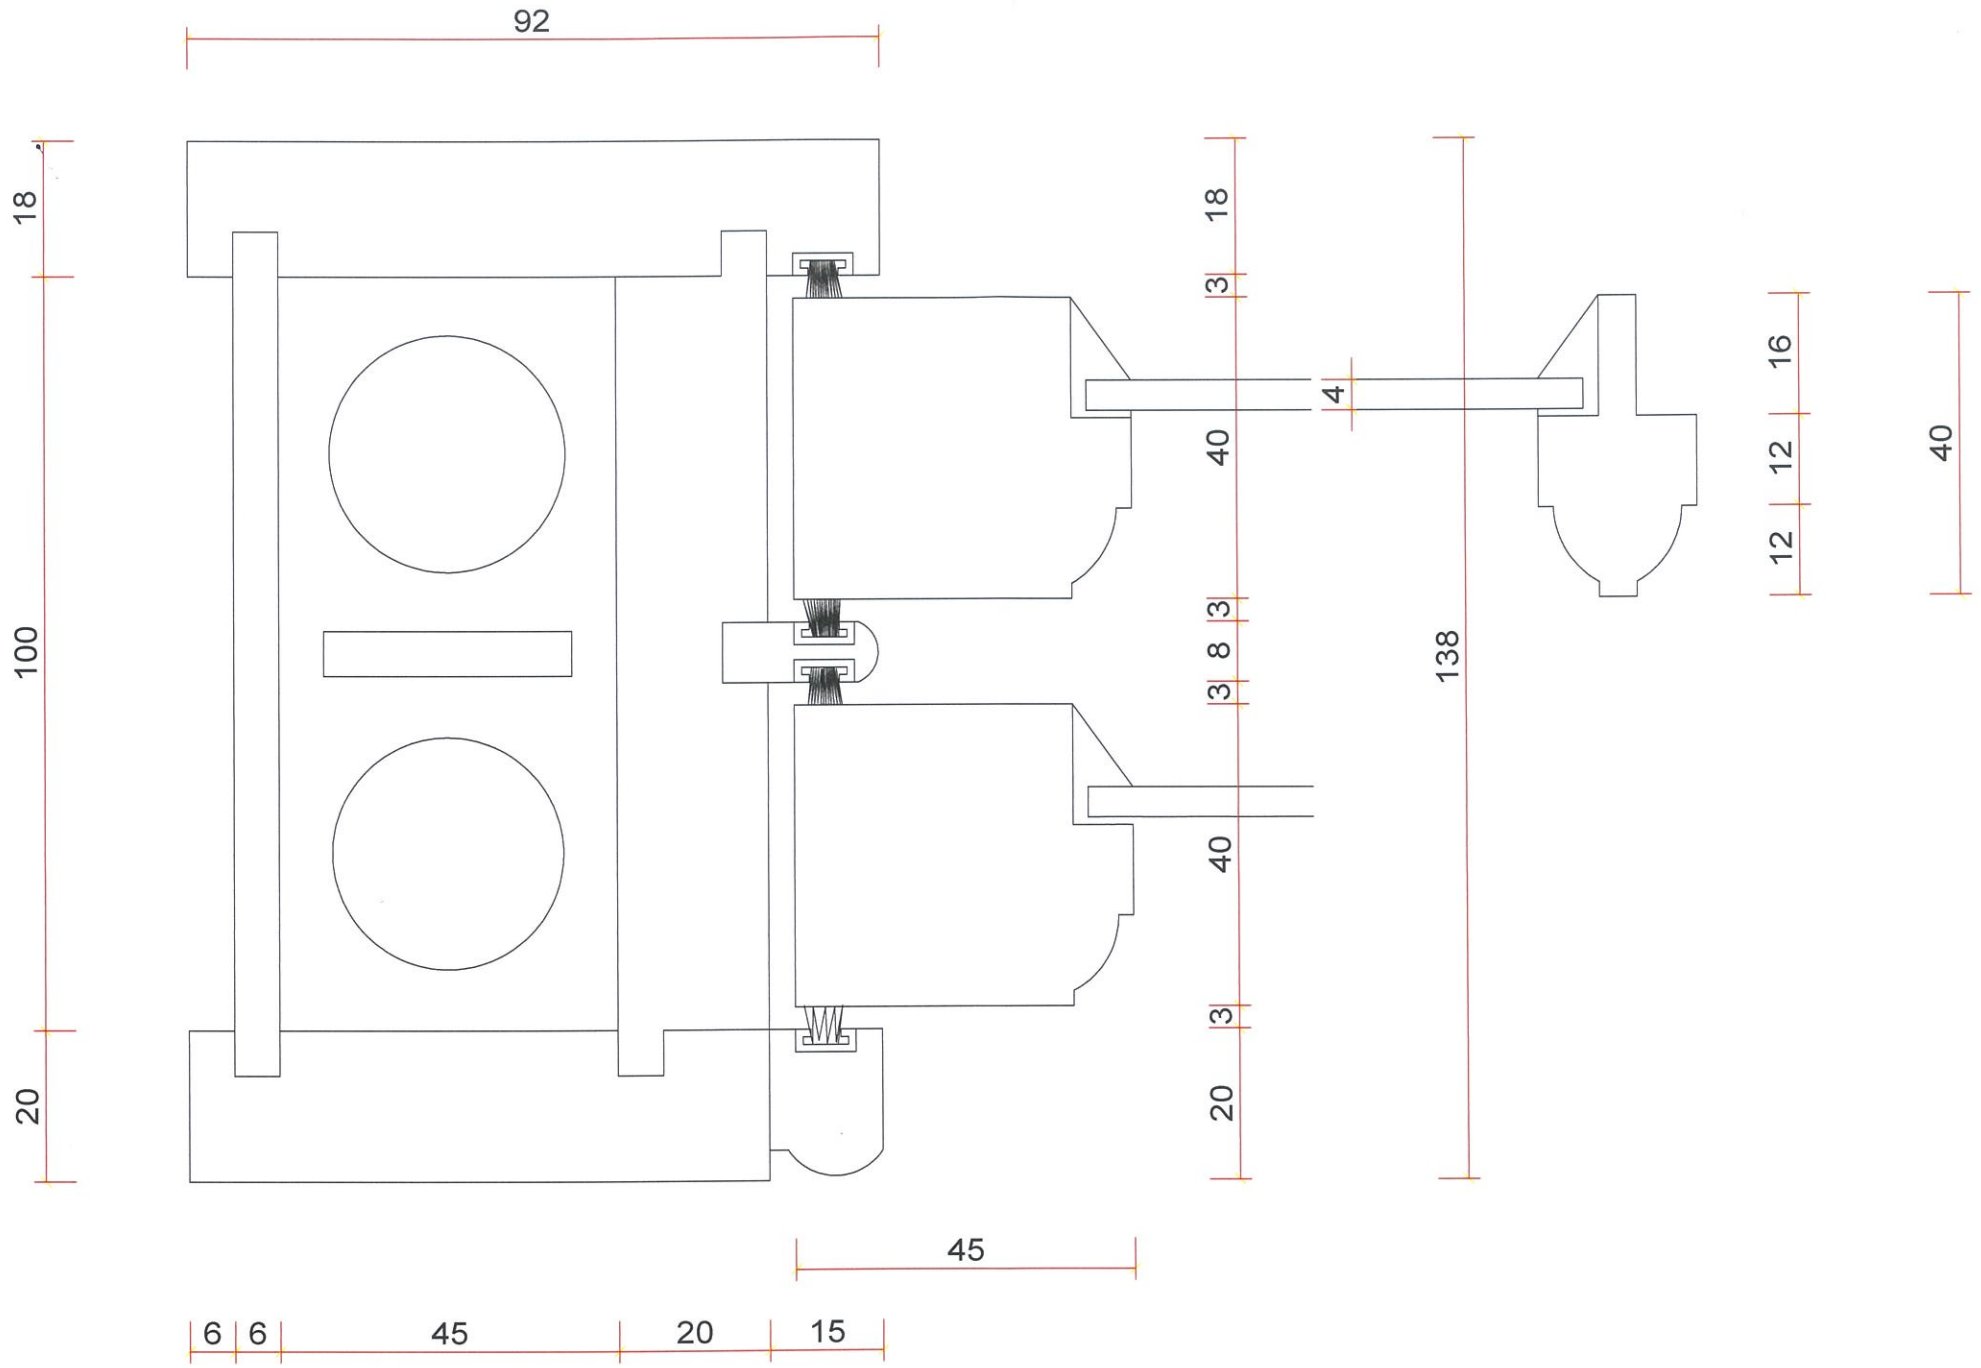

Scale 1:1

0 10 20 30 40 50

Section of Proposed new sliding sash windows For Mr & Mrs A Hutchison 15 High Street, Great Bedwyn

Drawing No 00103