* This drawing is copyright of Openplanman©. All rights reserved. Do not scale this drawing. Check all dimensions on site. This drawing is only to be used on the site for which designed. All materials specified are subject to confirmation on site prior to works commencing.

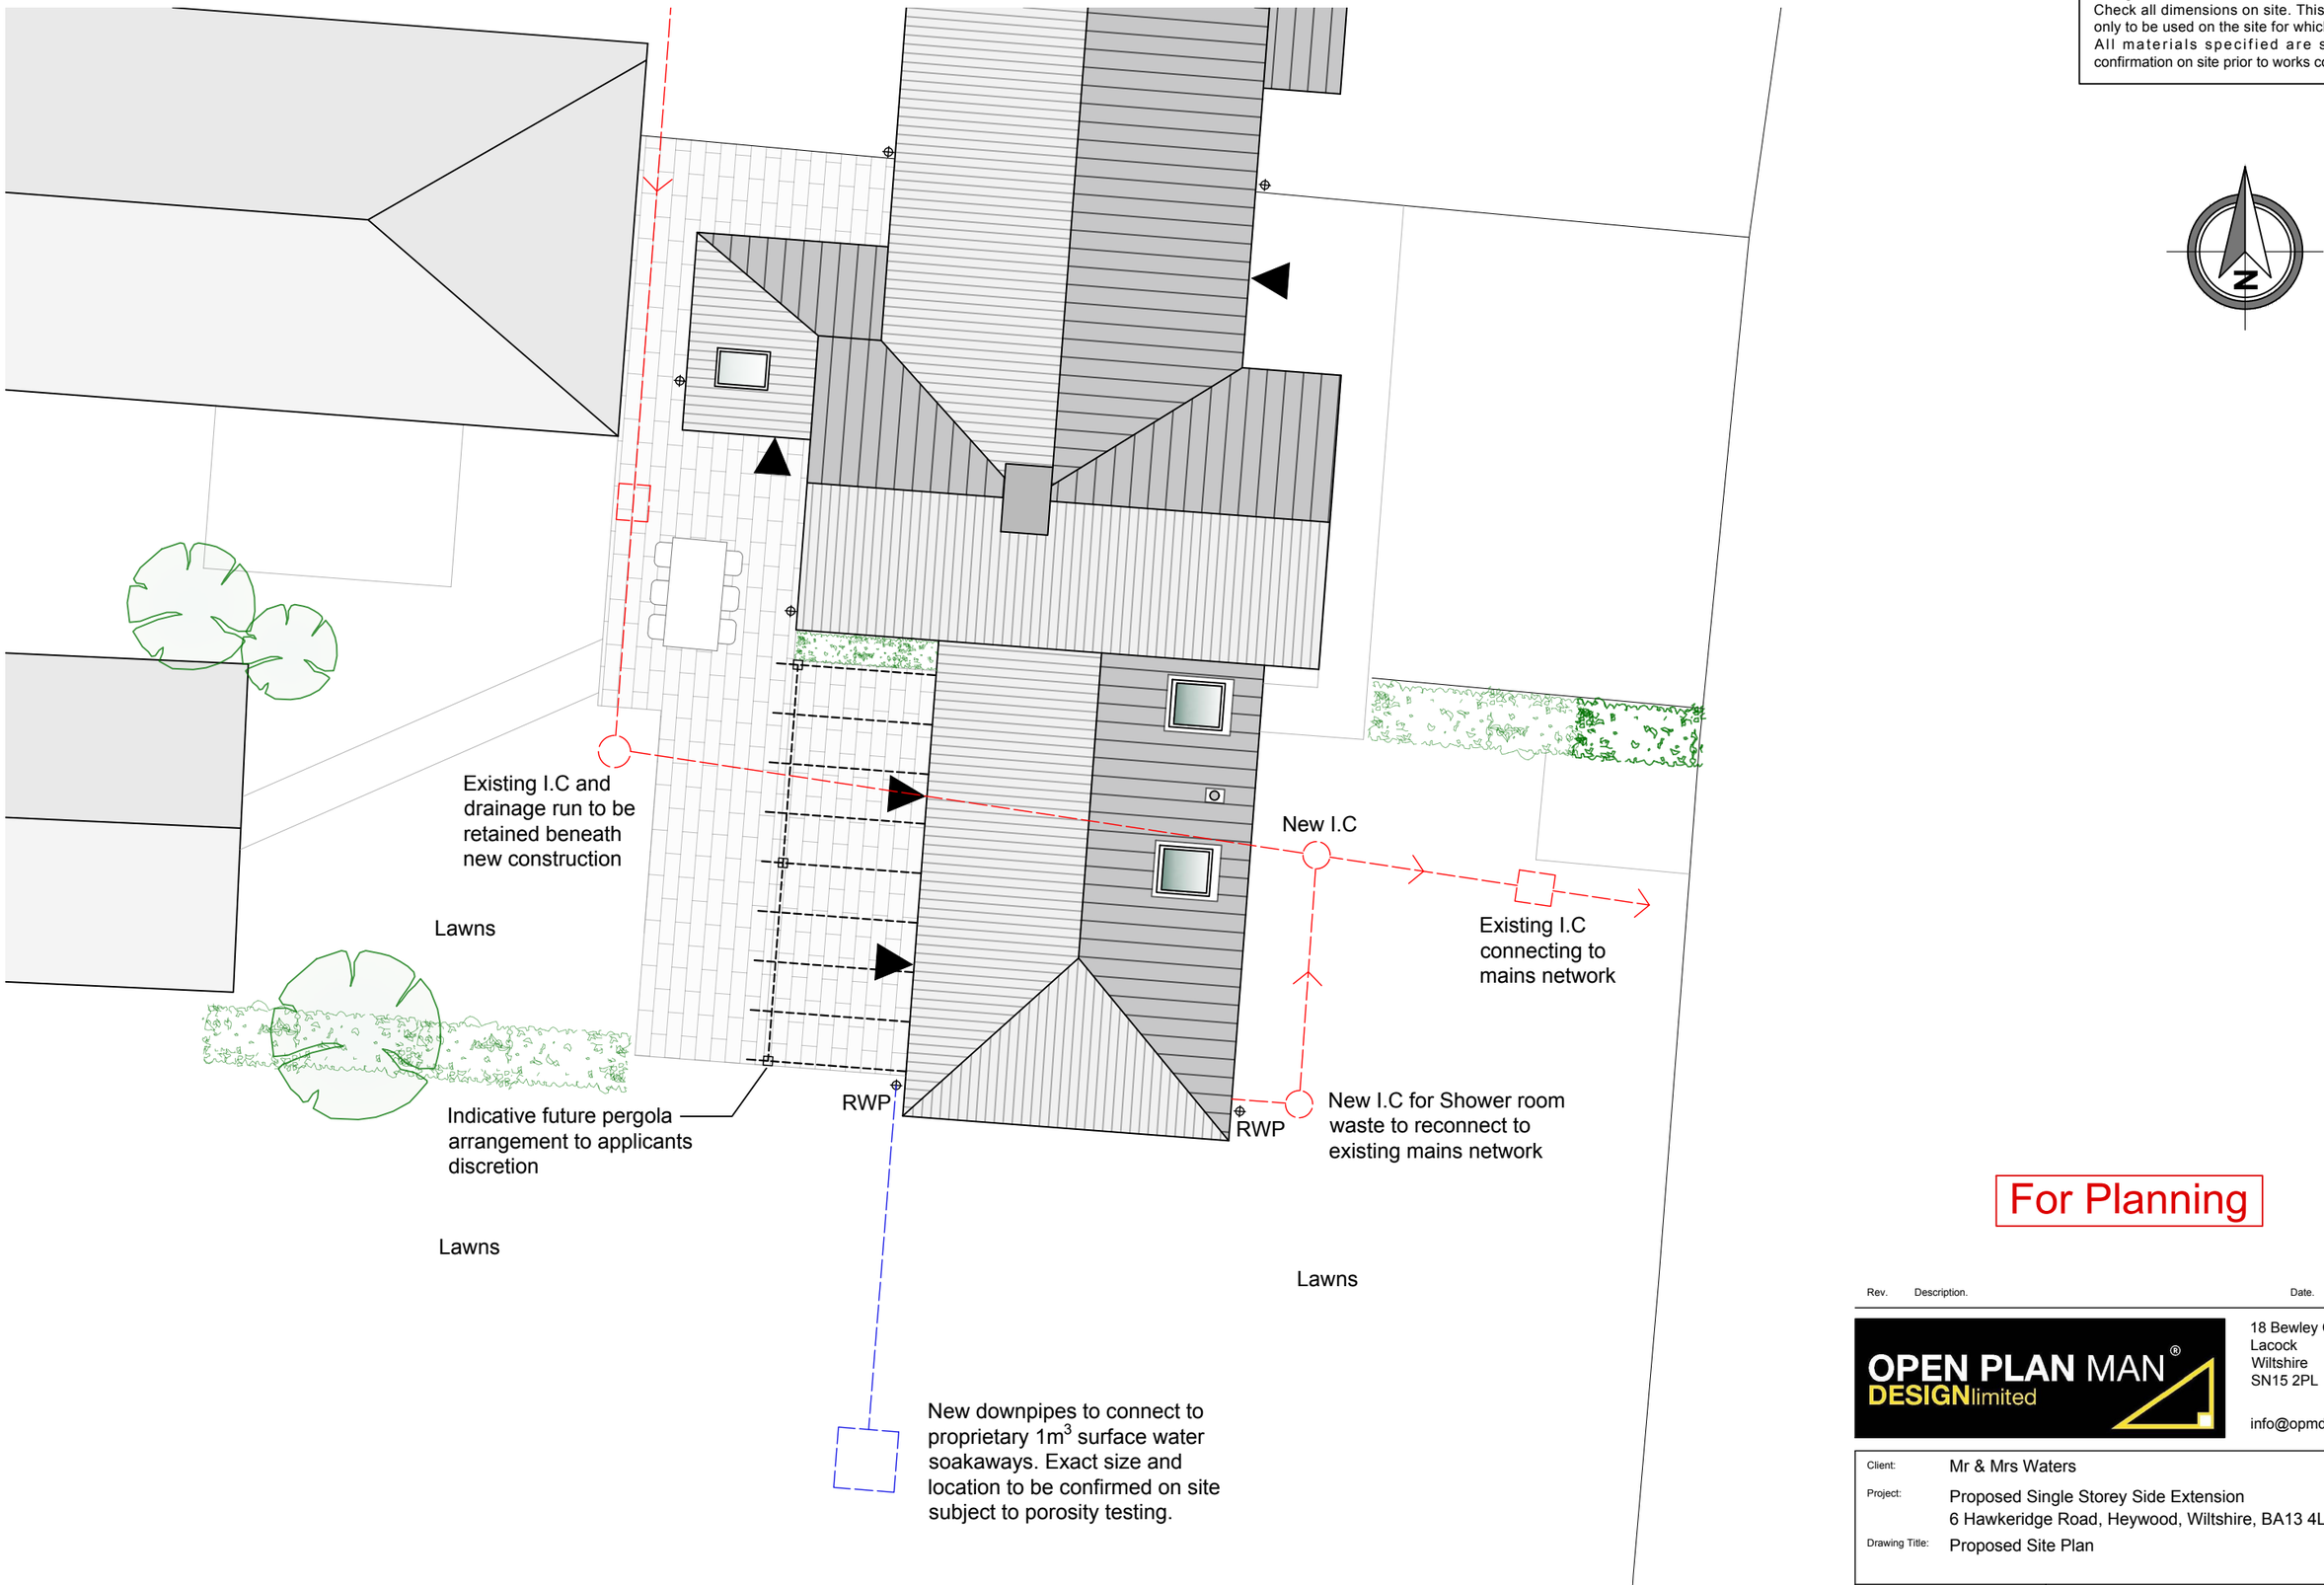


1:100 1m 2m 3m 4m 5m 6m

For Planning

| Rev. | Description. | Date. | Initial. |
|---|---|---|---|

OPEN PLAN MAN® DESIGNlimited

18 Bewley Crescent
Lacock
Wiltshire
SN15 2PL

info@opmdesign.co.uk

| | |
|---|---|
| Client: | Mr & Mrs Waters |
| Project: | Proposed Single Storey Side Extension<br>6 Hawkeridge Road, Heywood, Wiltshire, BA13 4LE |
| Drawing Title: | Proposed Site Plan |

| Scale: | Date: | Drawn: | Checked: |
|---|---|---|---|
| 1:100 @ A3 | August 23 | AJ | JLG |

| Drawing No: | Revision: |
|---|---|
| WHR/23/1300 | - |