* This drawing is copyright of Openplanman©. All rights reserved. Do not scale this drawing. Check all dimensions on site. This drawing is only to be used on the site for which designed. All materials specified are subject to confirmation on site prior to works commencing.

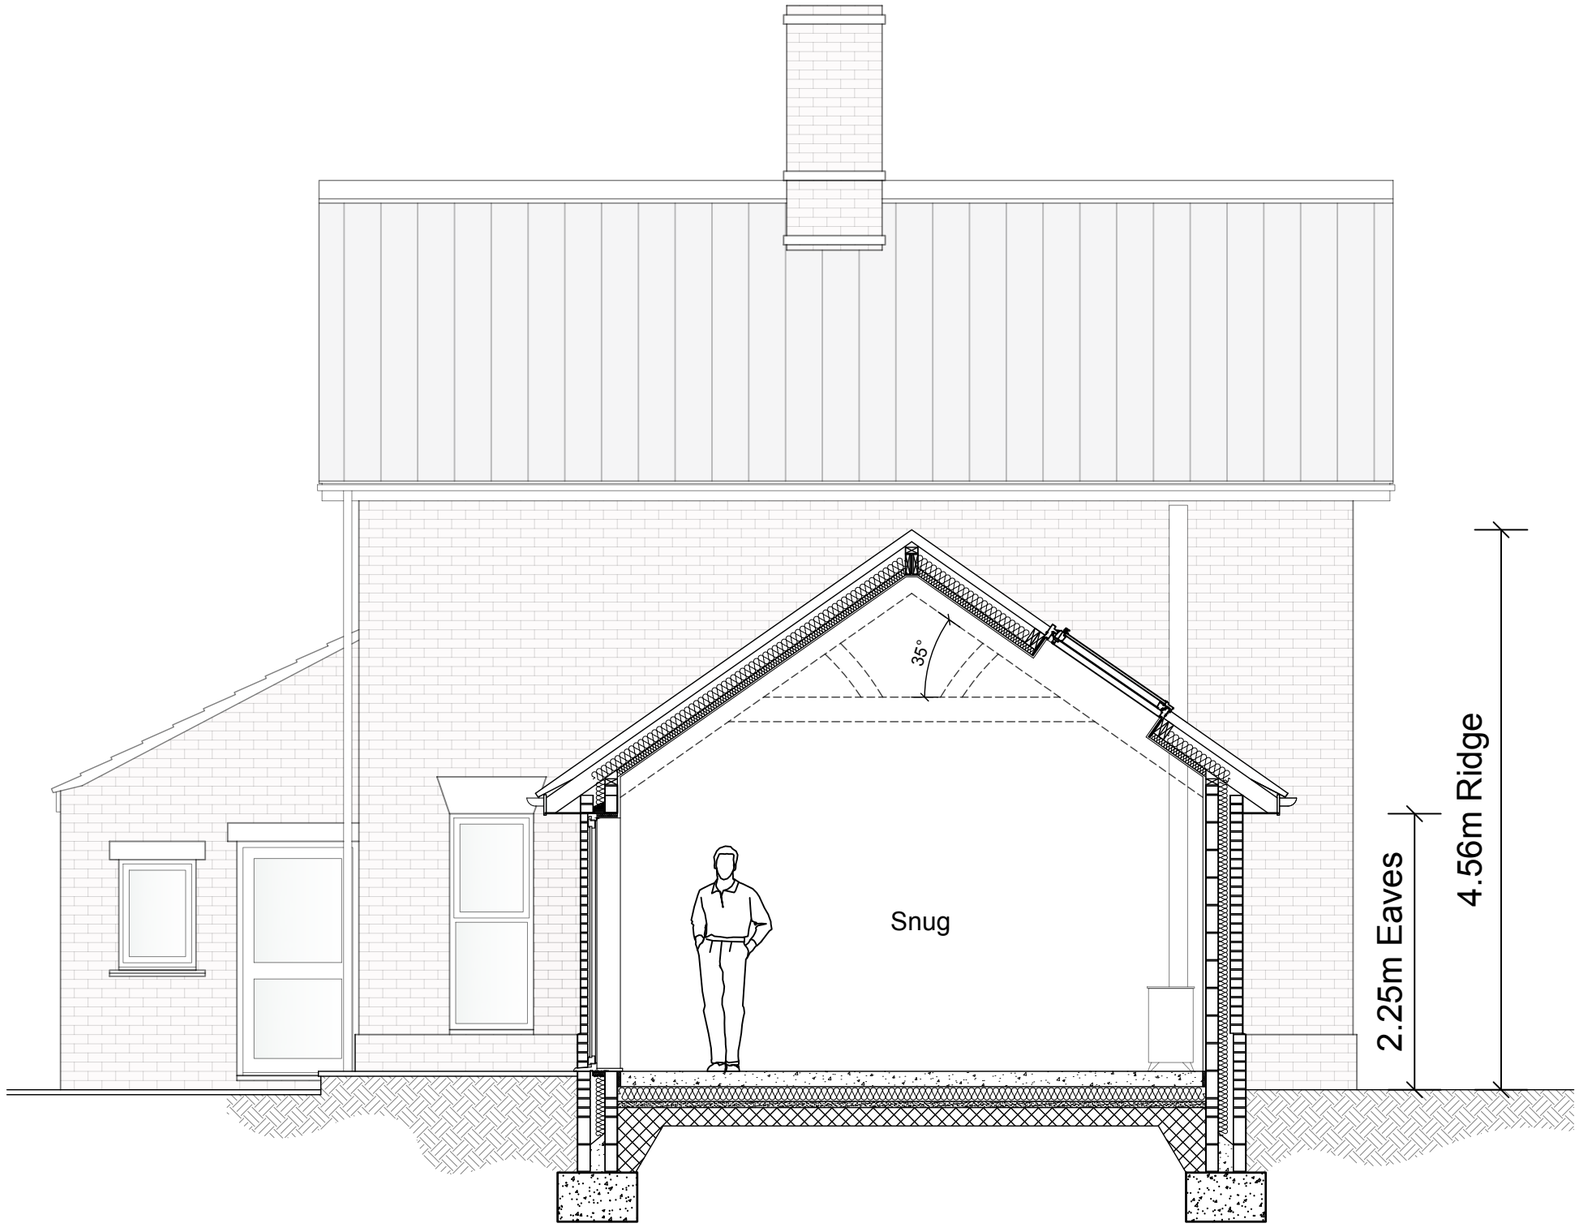

Proposed Section A-A

1:50 1m 2m 3m

For Planning

Rev.	Description.	Date.	Initial.

OPEN PLAN MAN® DESIGNlimited

18 Bewley Crescent
Lacock
Wiltshire
SN15 2PL

info@opmdesign.co.uk

Client:	Mr & Mrs Waters
Project:	Proposed Single Storey Side Extension 6 Hawkeridge Road, Heywood, Wiltshire, BA13 4LE
Drawing Title:	Proposed Section A-A

Scale:	Date:	Drawn:	Checked:
1:50 @ A3	August 23	AJ	JLG

Drawing No:	Revision:
WHR/23/1400	-