

NOTES:


- CLADDING FINISH AND ACCESS CONTROL TYPE FOR ILLUSTRATION ONLY.
- ALL DIMENSIONS AND DETAILS TO BE CONFIRMED WITH MANUFACTURE.

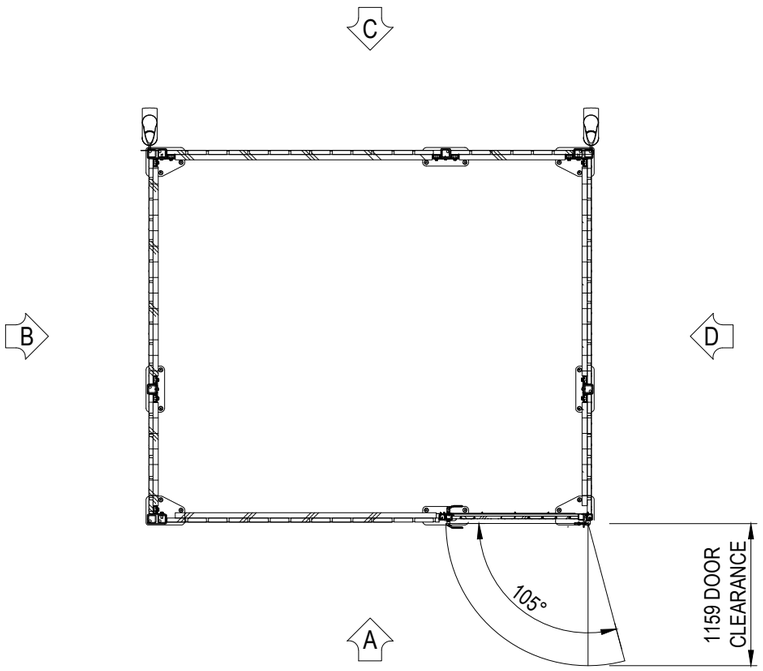


SECTION A-A

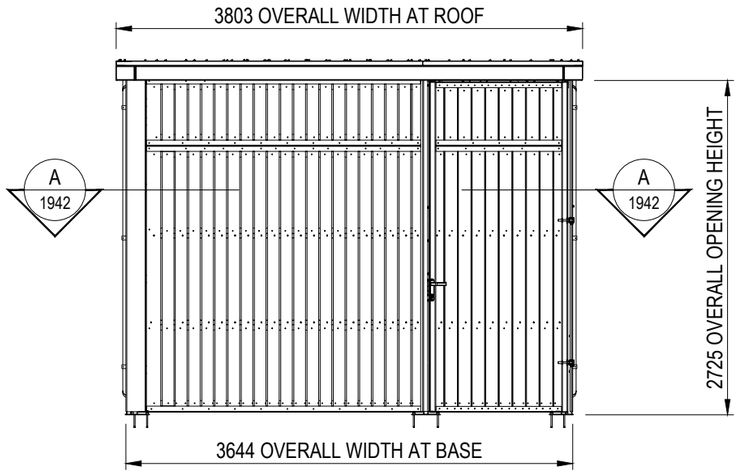


ELEVATION ARROW A

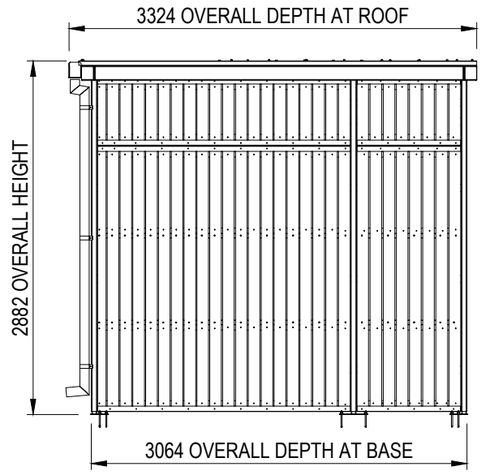

ELEVATION ARROW B

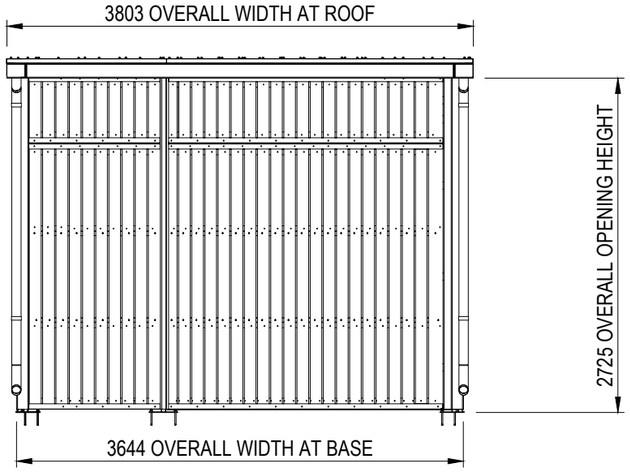

ELEVATION ARROW C

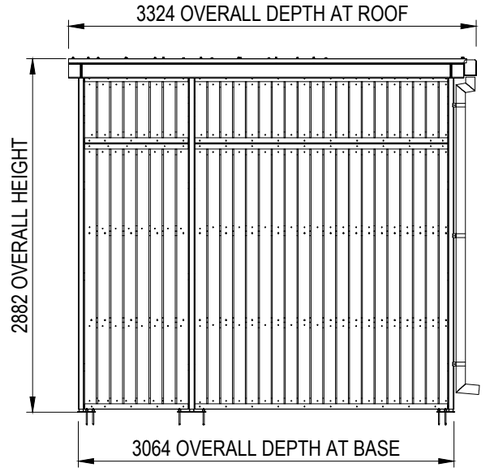

ELEVATION ARROW D

GENERAL NOTES:

THIS DRAWING IS THE PROPERTY OF MCANDREW MARTIN AND MUST NOT BE REPRODUCED IN PART OR WHOLE OR USED FOR THE EXECUTION OF WORKS WITHOUT THEIR PERMISSION.

ALL DIMENSIONS TO BE CHECKED ON SITE PRIOR TO COMMENCEMENT OF ANY CONSTRUCTION WORKS AND MCANDREW MARTIN NOTIFIED OF ANY DISCREPANCY VIA THE SUPERVISING OFFICER.

FIGURED DIMENSIONS ARE TO BE USED IN PREFERENCE TO SCALED DIMENSIONS. HOWEVER FOR PLANNING PURPOSES SCALING IS PERMITTED.

NO DEVIATION FROM THIS DRAWING WILL BE PERMITTED WITHOUT THE EXPRESS CONSENT OF MCANDREW MARTIN VIA THE SUPERVISING OFFICER.

ALL WORKS ARE TO COMPLY WITH THE CURRENT EDITION OF THE BUILDING REGULATIONS AND BRITISH STANDARDS.

IT IS THE CONTRACTORS RESPONSIBILITY TO CHECK ALL DIMENSIONS AND QUANTITIES ON SITE PRIOR SUBMITTING HIS TENDER FOR THE WORKS.

CONSTRUCTION DESIGN AND MANAGEMENT (CDM) REGULATIONS 2015, RISK ASSESSMENT.

M & E

STANDARDS REQUIRED - CIBSE, BAFE, NICEIC, GAS SAFE, BS5839, BS5588, BS9999, DEFENCE INFRASTRUCTURE FIRE STANDARDS.
DAMPERS TO DUCTING TO MEET THE STANDARDS DW144, EN12101, TR19.
FIRE STOPPING TO MEET BS STANDARDS.
LIGHT FITTINGS TO BE FIRE RATED WHERE CEILINGS ARE
FIRE SEPARATION.
FIRE OFFICER TESTING AND CERTIFICATION.

BUILDING REGULATIONS

TO BUILDING REGULATION AND BRITISH STANDARD. REQUIREMENTS IN ALL RESPECTS.
TO FIRE OFFICER REQUIREMENTS IN ALL RESPECTS.
THE BUILDING CONTRACTOR MUST INCLUDE FOR ALL WORKS REQUIRED BY THE M&E CONTRACTORS.

HEALTH & SAFETY

REFER TO DESIGNERS RISK ASSESSMENT.

FOR PLANNING

REV	DESCRIPTION	BY	DATE	CHKD
P2	PLANNING SUBMISSION	PH	02/11/23	GW
P1	PLANNING SUBMISSION	TP	15/09/23	GW

PROJECT INFORMATION

CLIENT:
ASTER PROPERTY MANAGEMENT
SARSEN COURT, HORTON AVENUE
CANNINGS HILL
DEVIZES, WILTSHIRE
SN10 2AZ

PROJECT:
INDEPENDENT LIVING & FRA WORK
WILLIAMS CLOSE
MELKSHAM
SN12 7PN

DRAWN BY:	DATE:	CHECKED:
TP	15/09/23	GW

SCALE(S): NTS @ A1

DRAWING TITLE:
PROPOSED METROSTOR BIKE STORAGE CUSTOM BUILD WITH DOOR

PROJECT No:	ORIGINATOR:	SYSTEM:	LEVEL:
221028	MML	00	XX

DRAWING TYPE:	DEPARTMENT:	DRAWING No:	STATUS:	REVISION:
DR	B	1942	S3	P2

©

McAndrew Martin Limited
PROFESSIONAL SOLUTIONS BY DESIGN
TRAFALGAR HOUSE
11 ACORN BUSINESS CENTRE
NORTHARBOUR ROAD
PORTSMOUTH
HAMPSHIRE
PO6 3TH
TEL. 023 9269 7193
office@mcandrewmartin.com
WWW.MCANDREWMARTIN.COM

PROPOSED METROSTOR BIKE STORAGE CUSTOM BUILD WITH DOOR
SCALE 1:50

0 1m 2m 3m 4m 5m
SCALE 1:50