0 1 2 3 4 5 6
Metres @ 1 : 100 Scale

0 1 2 3
Metres @ 1 : 50 Scale

0 1 2 3 4 5 6 7 8 9 10 11 12
Metres @ 1 : 200 Scale

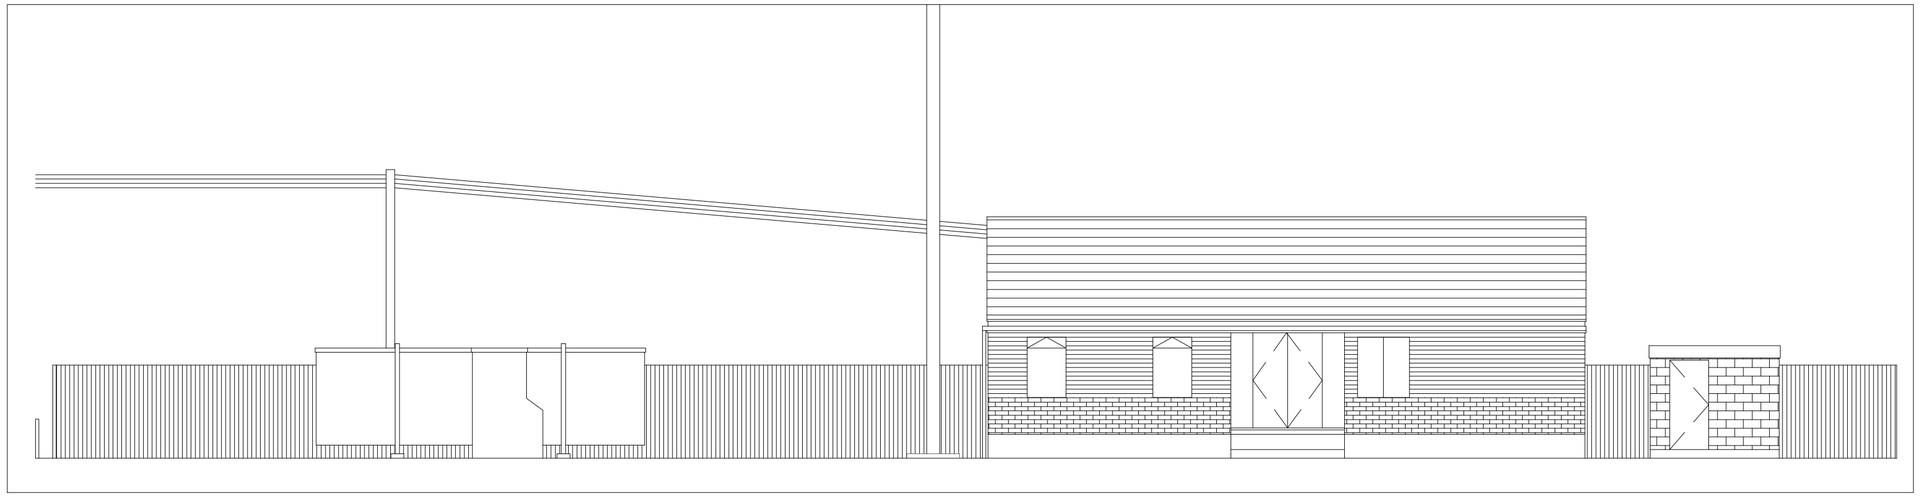

EXISTING (EAST) FRONT ELEVATION @ 1:100

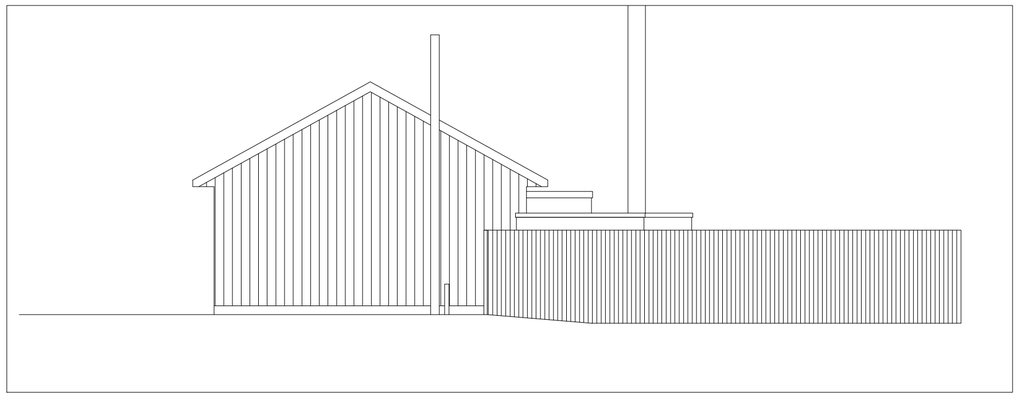

EXISTING (SOUTH) SIDE ELEVATION @ 1:100

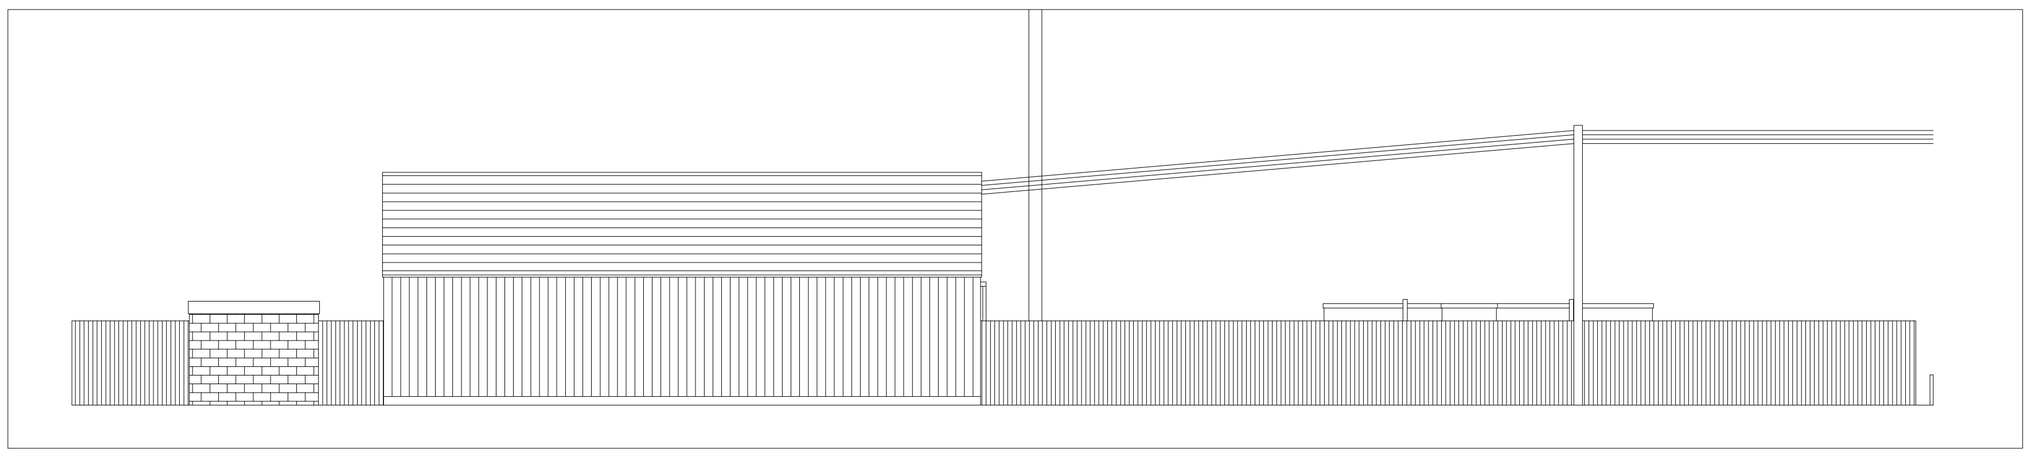

EXISTING (WEST) REAR ELEVATION @ 1:100

Rev	Notes	Date

Boakes Design

Client
Calne Town Football Club

Project
Clubhouse
Bremhill View
Calne
SN11 9EE

Drawing
Proposed Toilet
Existing Elevations

Project No.	Dwg No.	Drawn By
08	02	THB
Date	Scale	
Sept 2022	1 : 100 @ A2	