0 1 2 3 4 5 6
Metres @ 1 : 100 Scale

0 1 2 3
Metres @ 1 : 50 Scale

0 1 2 3 4 5 6 7 8 9 10 11 12
Metres @ 1 : 200 Scale

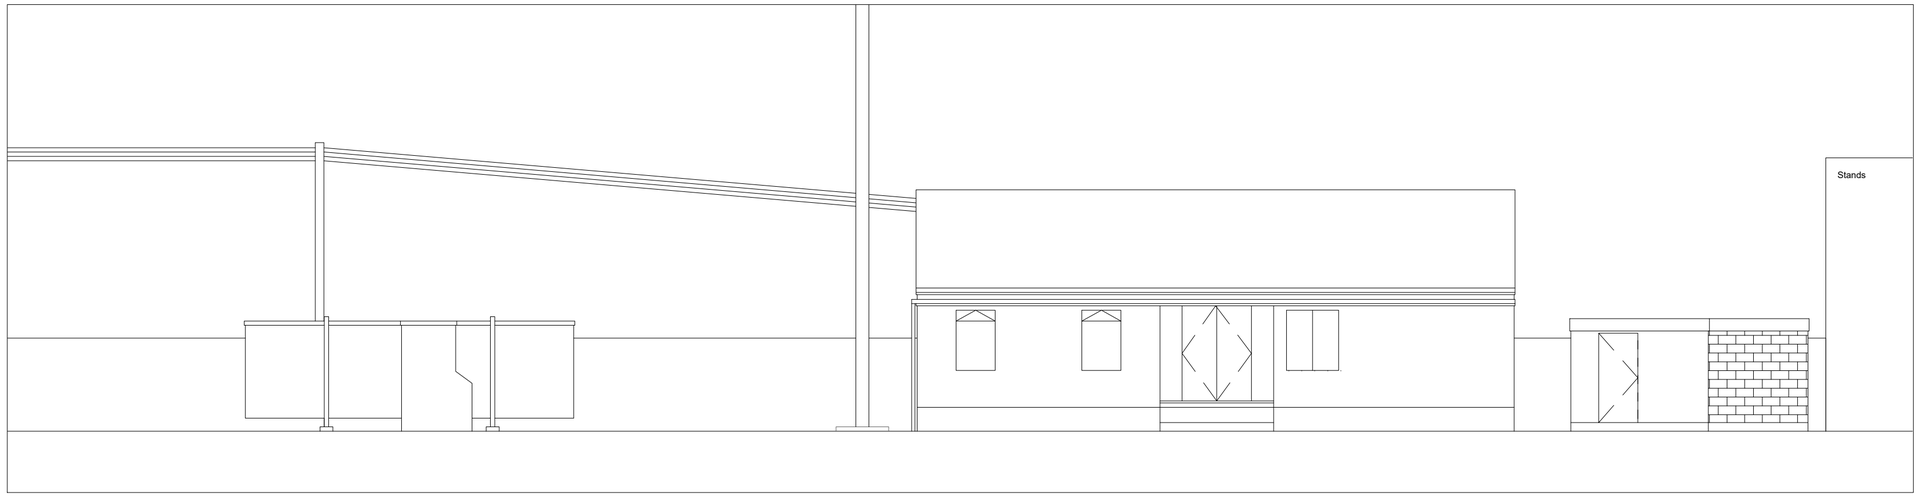

PROPOSED (EAST) REAR ELEVATION @ 1:100

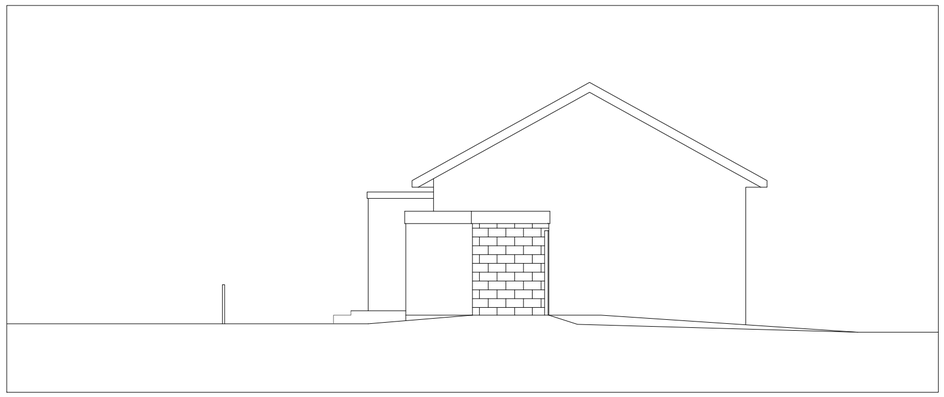

PROPOSED (NORTH) SIDE ELEVATION @ 1:100

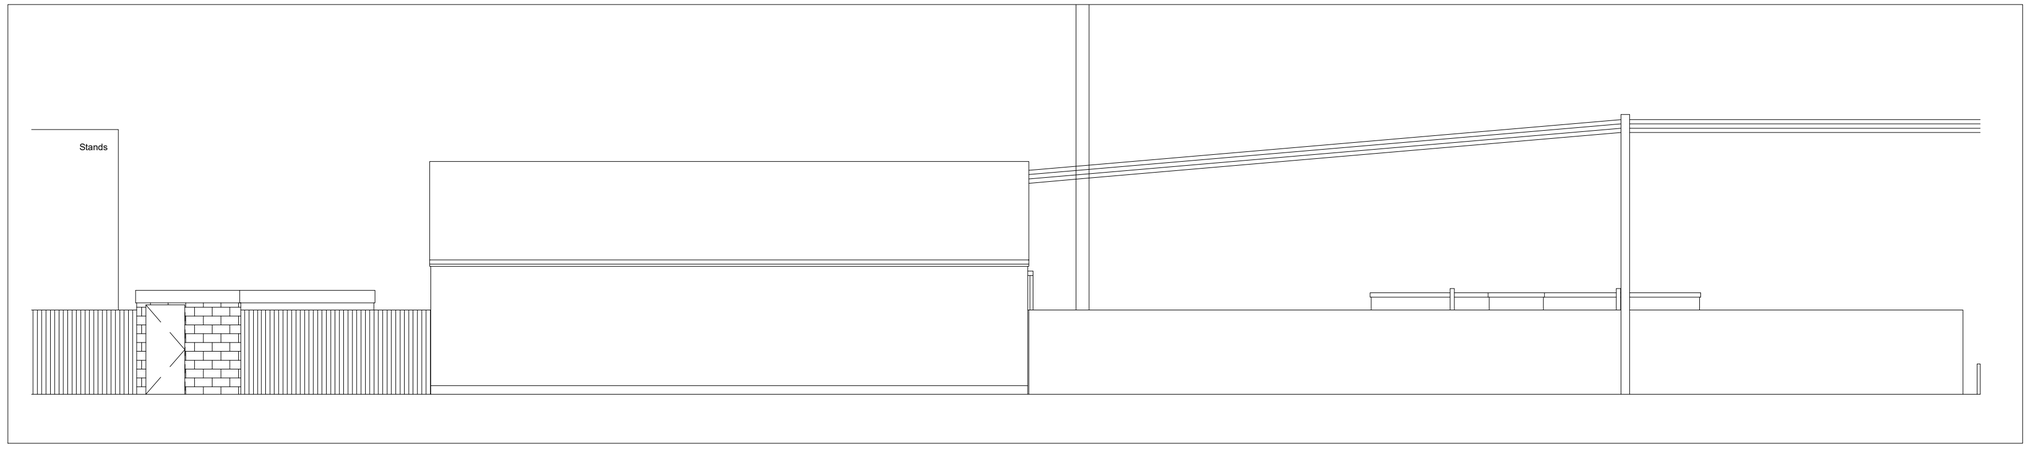

PROPOSED (WEST) FRONT ELEVATION @ 1:100

Rev	Notes	Date

Boakes Design

Client
Calne Town Football Club

Project
Clubhouse
Bremhill View
Calne
SN11 9EE

Drawing
Proposed Toilet
Proposed Elevations

Project No.	Dwg No.	Drawn By
08	03	HB
Date	Scale	
Oct 2023	1 : 100 @ A2	