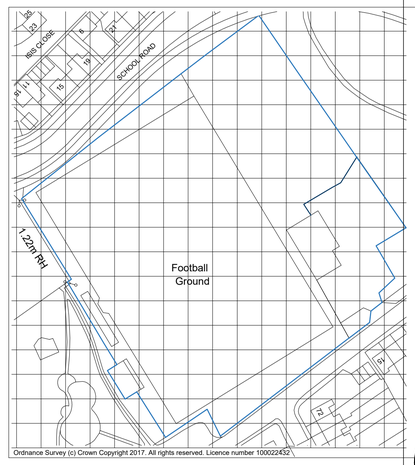

EXISTING SITE PLAN @ 1:1250

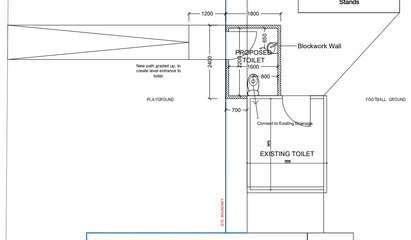

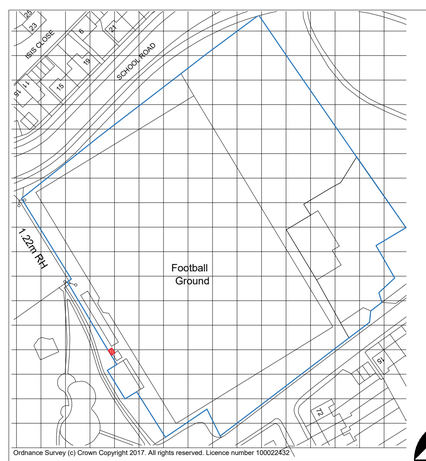

PROPOSED SITE PLAN @ 1:1250

Metres @ 1 : 100 Scale

Metres @ 1 : 50 Scale

Metres @ 1 : 200 Scale

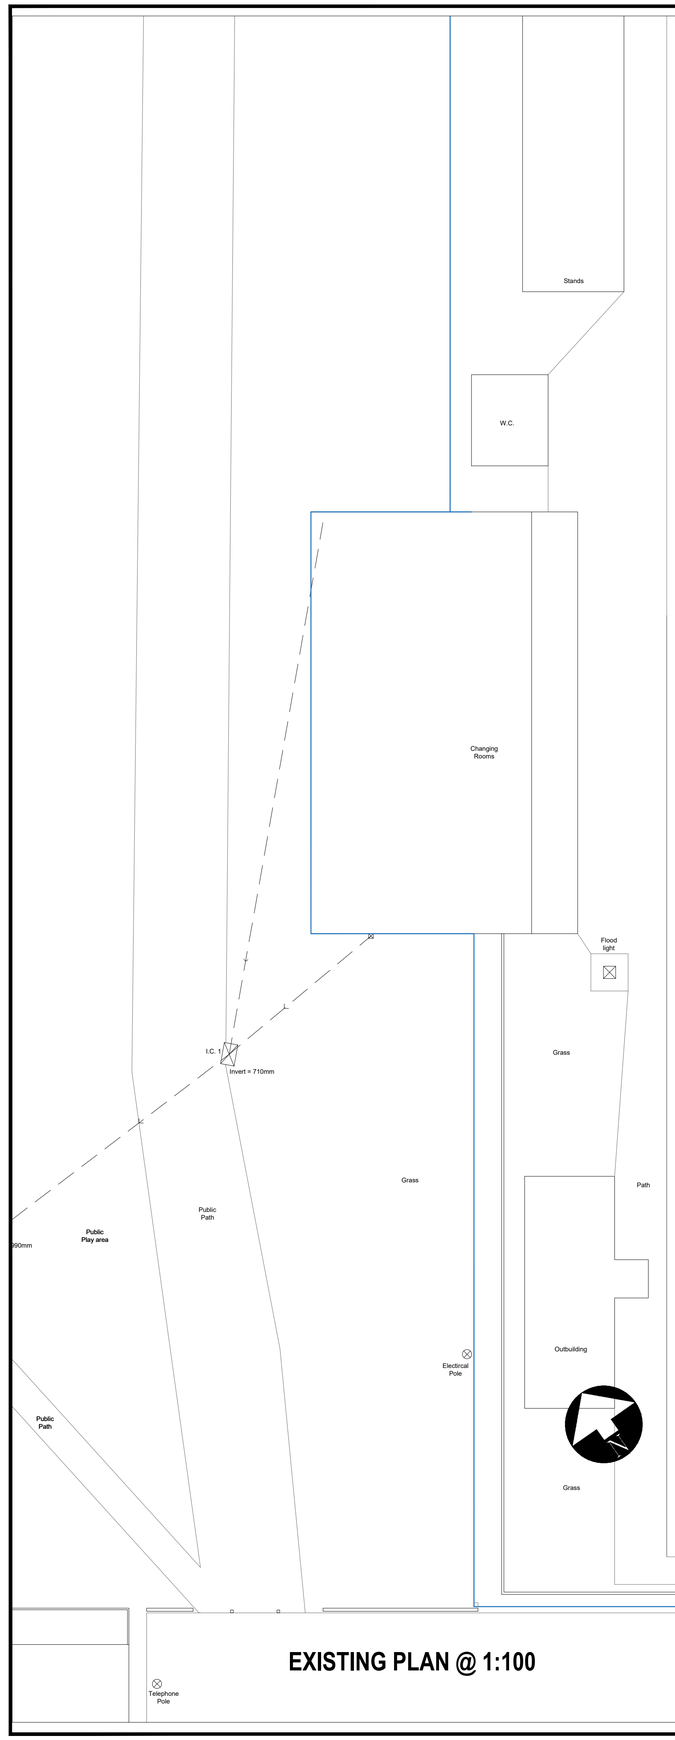

EXISTING PLAN @ 1:100

PROPOSED PLAN @ 1:100

Rev	Notes	Date
Rev A	x	xx/xx/xxxx

Boakes Design

Client
Calne Town Football Club

Project
Clubhouse
Bremhill View
Calne
SN11 9EE

Drawing
Proposed Toilet
Existing and Proposed Floor Plans

Project No.	Dwg No.	Drawn By
08	01	HB
Date	Scale	
Sept 2022	1 : 100 @ A1	