

North Western Elevation

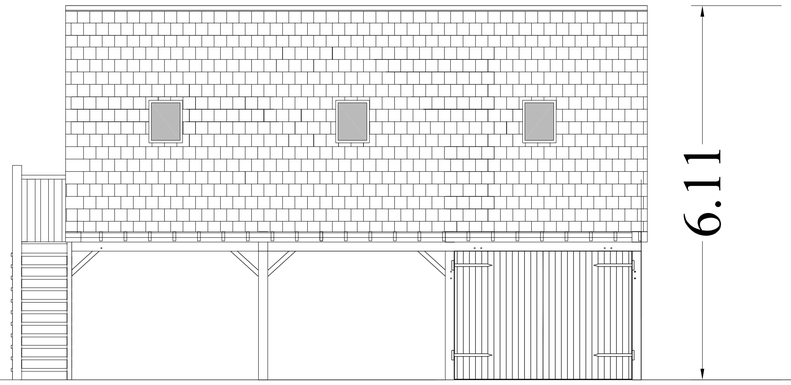

South Western Elevation

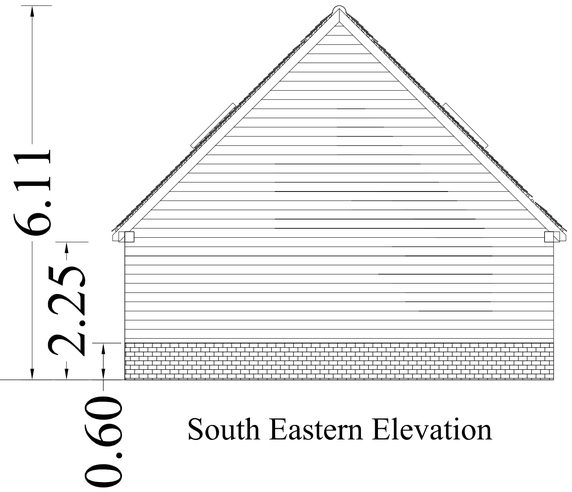

South Eastern Elevation

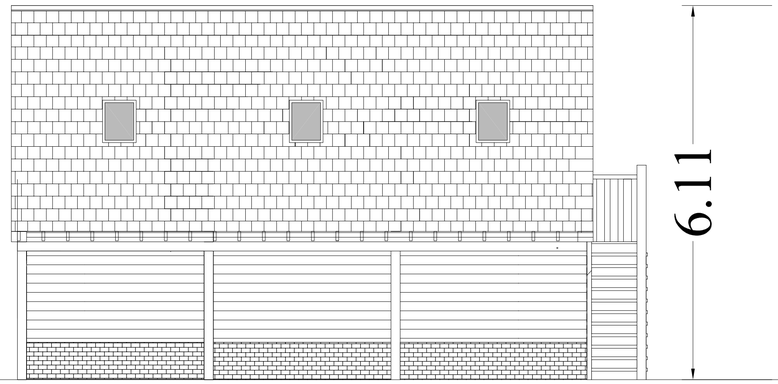

North Eastern Elevation

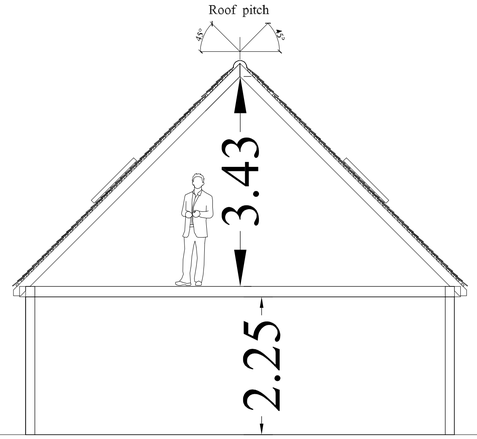

Section A-A

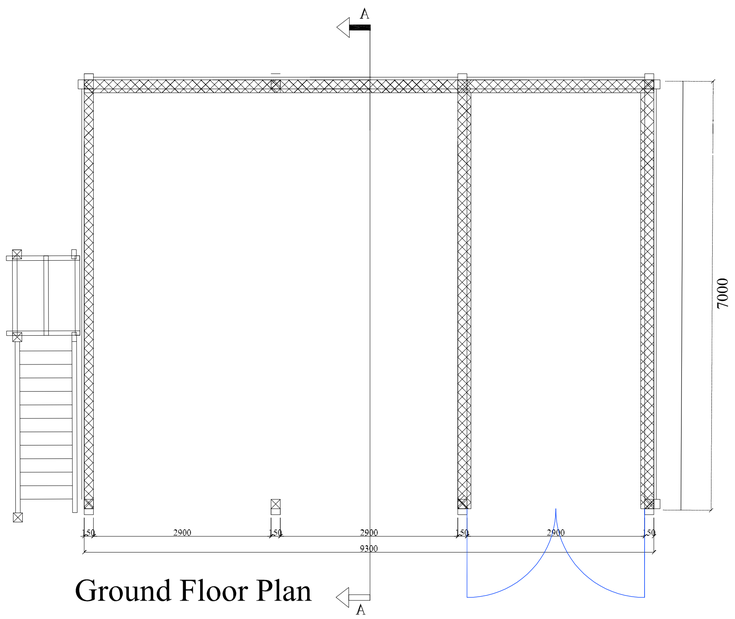

Ground Floor Plan



First Floor Plan

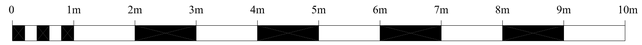

Scale 1 : 50 @A1

30 Years

BDS Celebrating 30 Years 1993-2023

Building Design Surveys

(Building Design Surveys Ltd) www.bdscalne.com

Building Plans Drawn For Planning & Building Regulation Approval

NEW-BUILD . EXTENSIONS . REFURBISHMENT

C.A.D Design/Drafting	Architectural Services
Conveyance Plans	Building Surveys
Planning Consultants	Large format Printing & Scanning
3d Visualisation Plans	Photo Montage
Land & Building Surveying	3d Laser Scanning

The Studio . Milestone Cottage . 61 London Road . Calne
Wiltshire, SN11 0AA. Tel/Fax (01249) 816026
Email bds@ppobox.com Mobile 07740 335693

Project Name:
The Barn
Sodom Lane

Drawing Title:
Proposed Garage/carport
Plans & Elevations

Client:
Mr Richard Davies

Date:	Scale:		
April 2023	1:50@ A1		
Drawn	Checked	Dwg No	Rev
P-J-S		BDS-04-23	

Notes:
Survey Grid based on OS
Levels based on OSGM-15

© copyright to this drawing remains with BDS Ltd

Wessex Design Home wdh Member