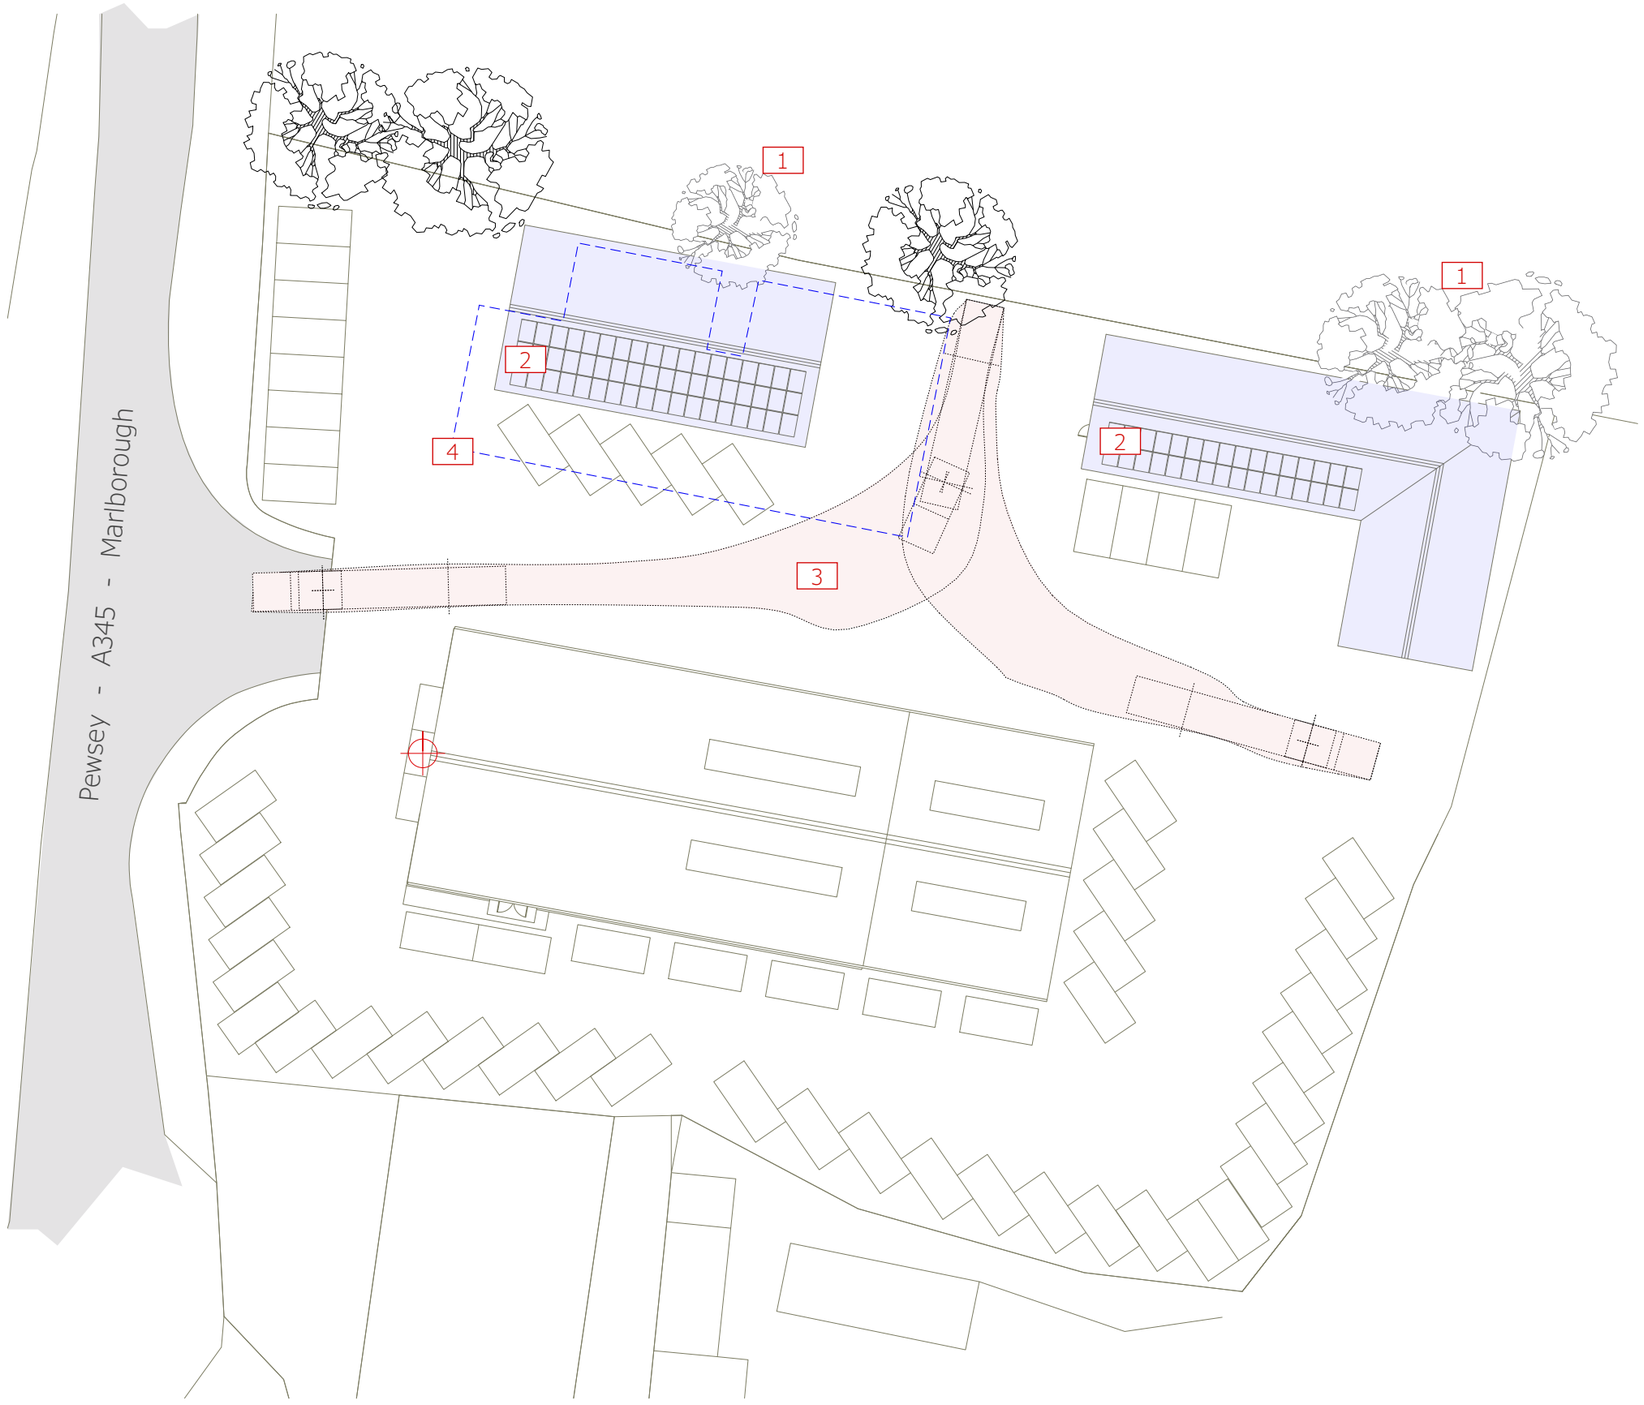



what 3 words location
///skirting.captions.duet

1 Vegitation that may become damaged or need to be removed as a result of construction. NB. Vegitation consists of Sycamore, Beach, Ash Blackthorn etc ex-hedgerow and self seeded in poor condition.

2 PV panels on south facing pitch of new units

3 16.5m Articulated lorry 3P turn swept path (pink area)

4 Existing unit1 and 2 footprint. Proposed separate footprints shaded blue.

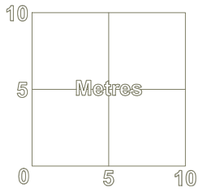



Site Address:

Hatfield Farm
Oare,
Marlborough,
Wiltshire.
SN8 4JE

Version	Date	Init.	Desc

Version: 1.0
PLANNING

Project: Hatfield Farm Units 1 and 2 replacement
Drawing Ref: Hatfield_U1-2_PDWG_v1

Drawing Title: Site and roof plans
Drawing Ref: Hatfield_U1-2_PDWG_v1

Page Size: A3
Page: 1 of 5

SCALE:
1:400

RESERECT
2D & 3D design : www.reserect.co.uk