


North Elevation

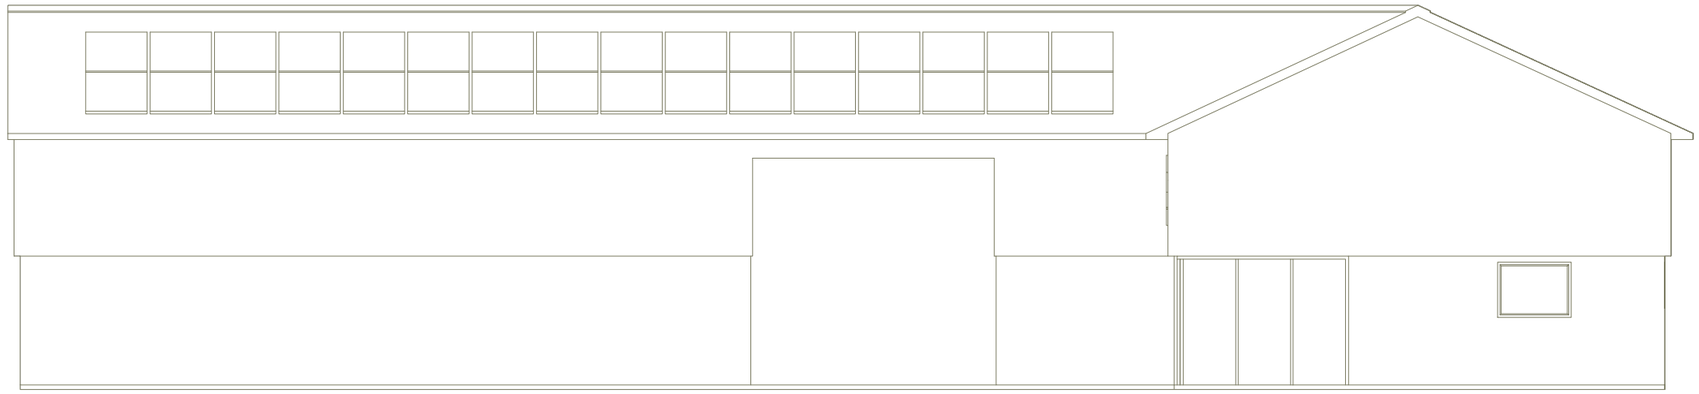


South Elevation



West Elevation



East Elevation

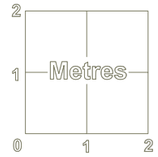

Version: 1.0 **PLANNING**	**Project:** Hatfield Farm Units 1 and 2 replacement	**Drawing Ref:** Hatfield_U1-2_PDWG_v1	**Drawing Title:**	Unit 2 proposed elevations	**Drawing Ref:** Hatfield_U1-2_PDWG_v1	**Page Size:** A3 **Page:** 3 of 5	**SCALE: 1:100**

RESERECT
2D & 3D design : www.reserect.co.uk