




North Elevation

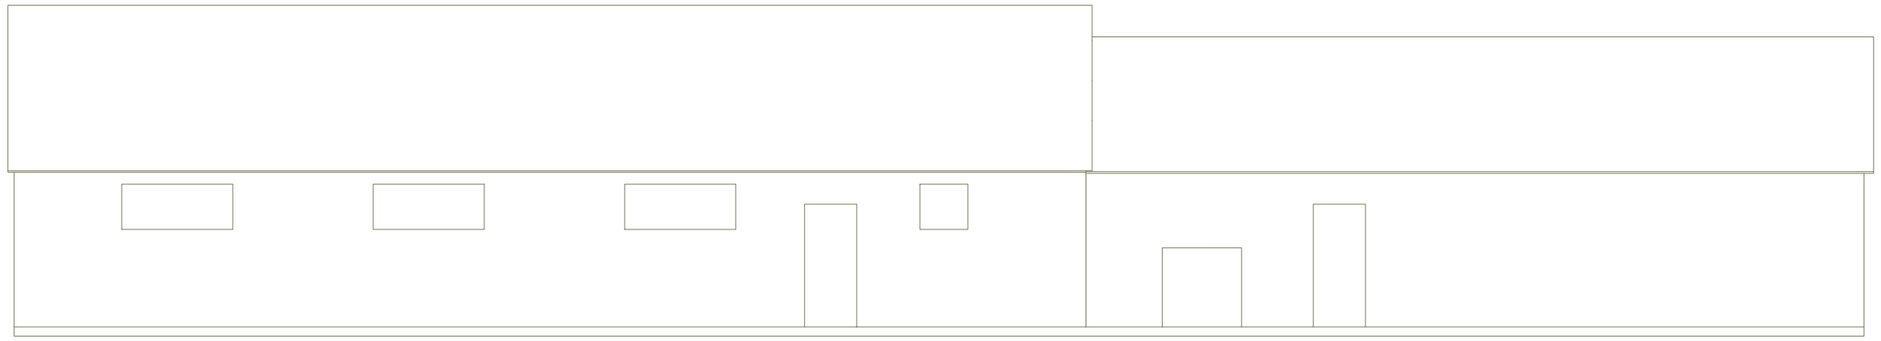


South Elevation

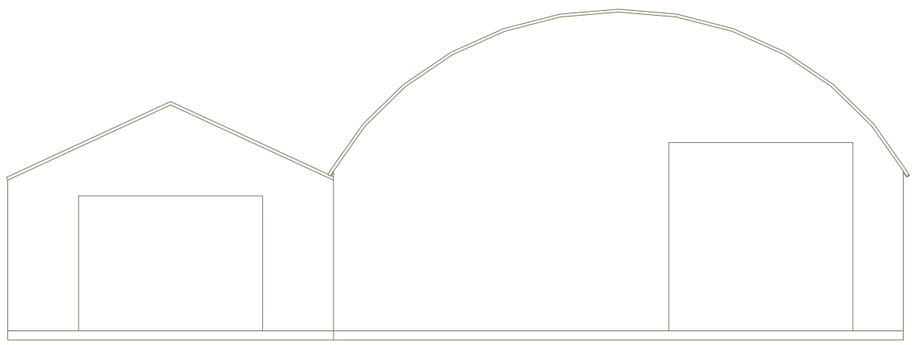

West Elevation

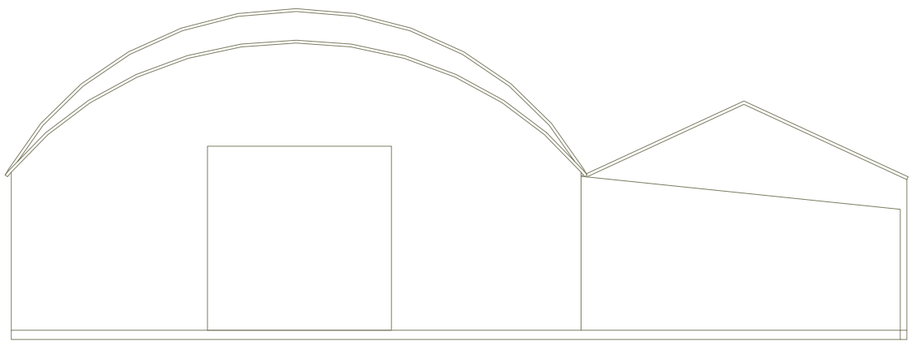

East Elevation

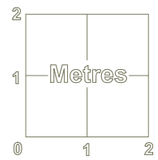

Version: 1.0 **PLANNING**	**Project:** Hatfield Farm Units 1 and 2 replacement **Drawing Ref:** Hatfield_U1-2_PDWG_v1	**Drawing Title:** **Drawing Ref:**	Unit 1 and 2 existing elevations Hatfield_U1-2_PDWG_v1	**Page Size:** **Page:**	A3 5 of 5	**SCALE:** **1:100**	RESERECT 2D & 3D design : www.reserect.co.uk