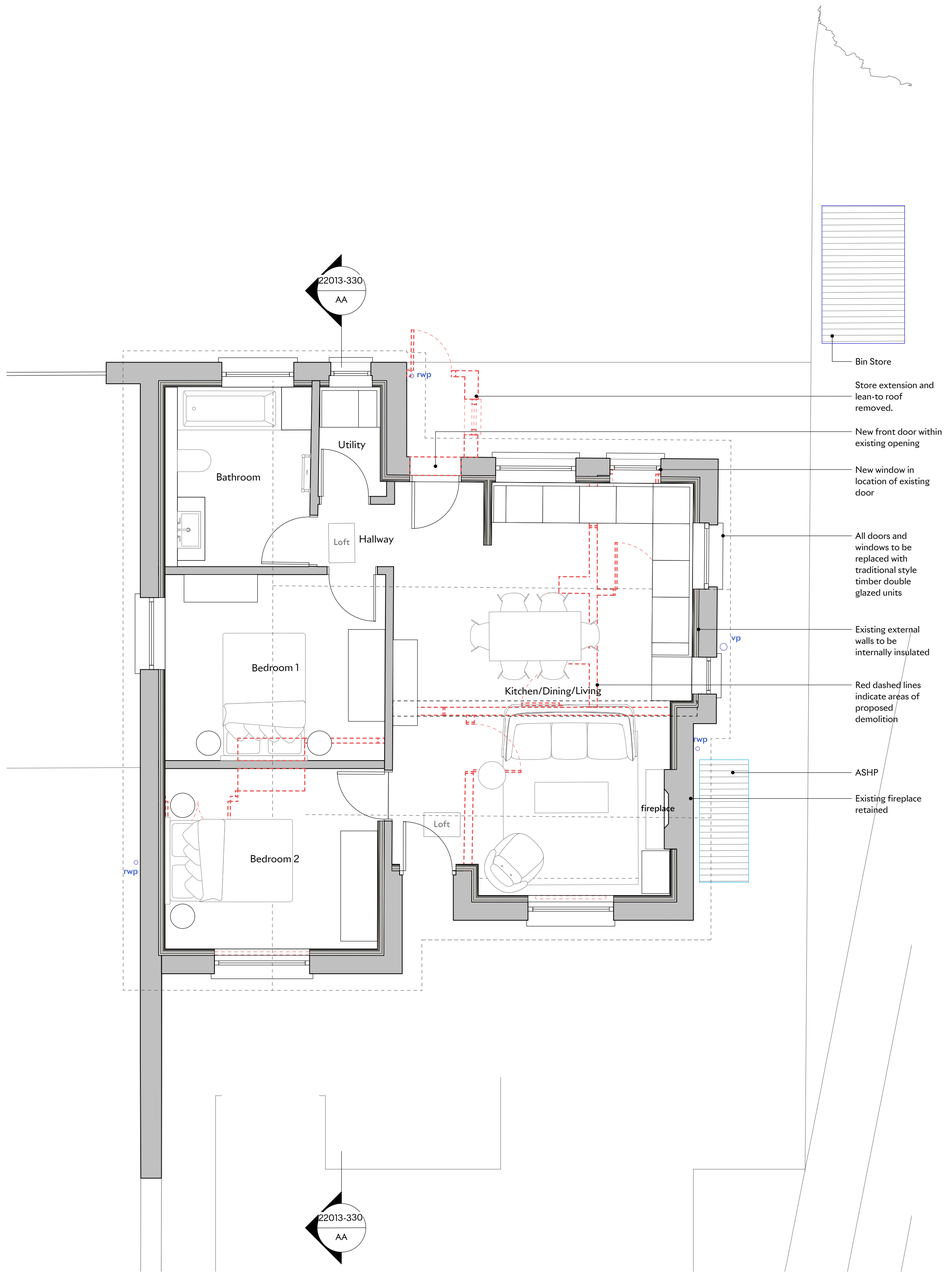

Ground Floor Plan

Scale: 1:50

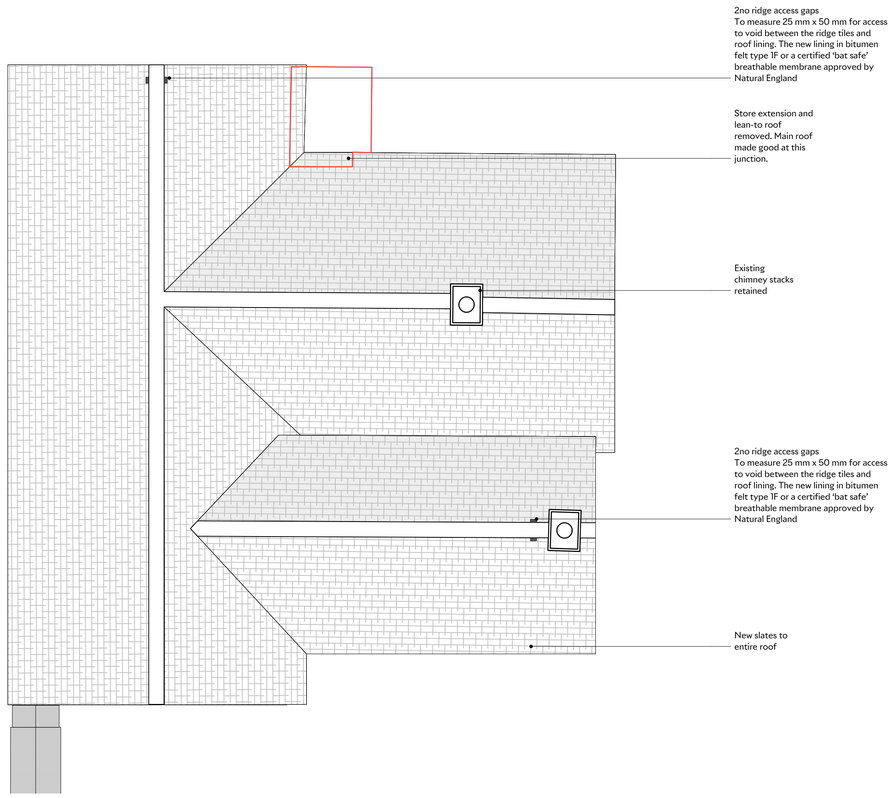

Roof Plan

Scale: 1:50

0 5 10 M

Notes

PLANNING

P	3	03/11/23	REVISED BAT BOX LOCATIONS
P	2	04/10/23	ISSUED FOR PLANNING
P	1	14/07/23	ISSUED FOR PLANNING

Project

Standen House

Client

Adrian and Charlotte Mackenzie

Drawing Title

Garden Cottage
Proposed Ground & Roof Plan

Scale: **1:50** **A1**

Date Created

Drawing Number
22013-130

Revision: P3

Date Revised: 03/11/23

Drawn By: **SD**

Checked By: **SD**

Do not scale from drawing, all dimensions to be checked on site. Report omissions and discrepancies to the architect immediately.

MICHAELIS BOYD.

Michaelis Boyd Associates
108 Palace Gardens Terrace
London W8 4RT

+44 (0)20 7221 1237
hello@michaelisboyd.com
michaelisboyd.com