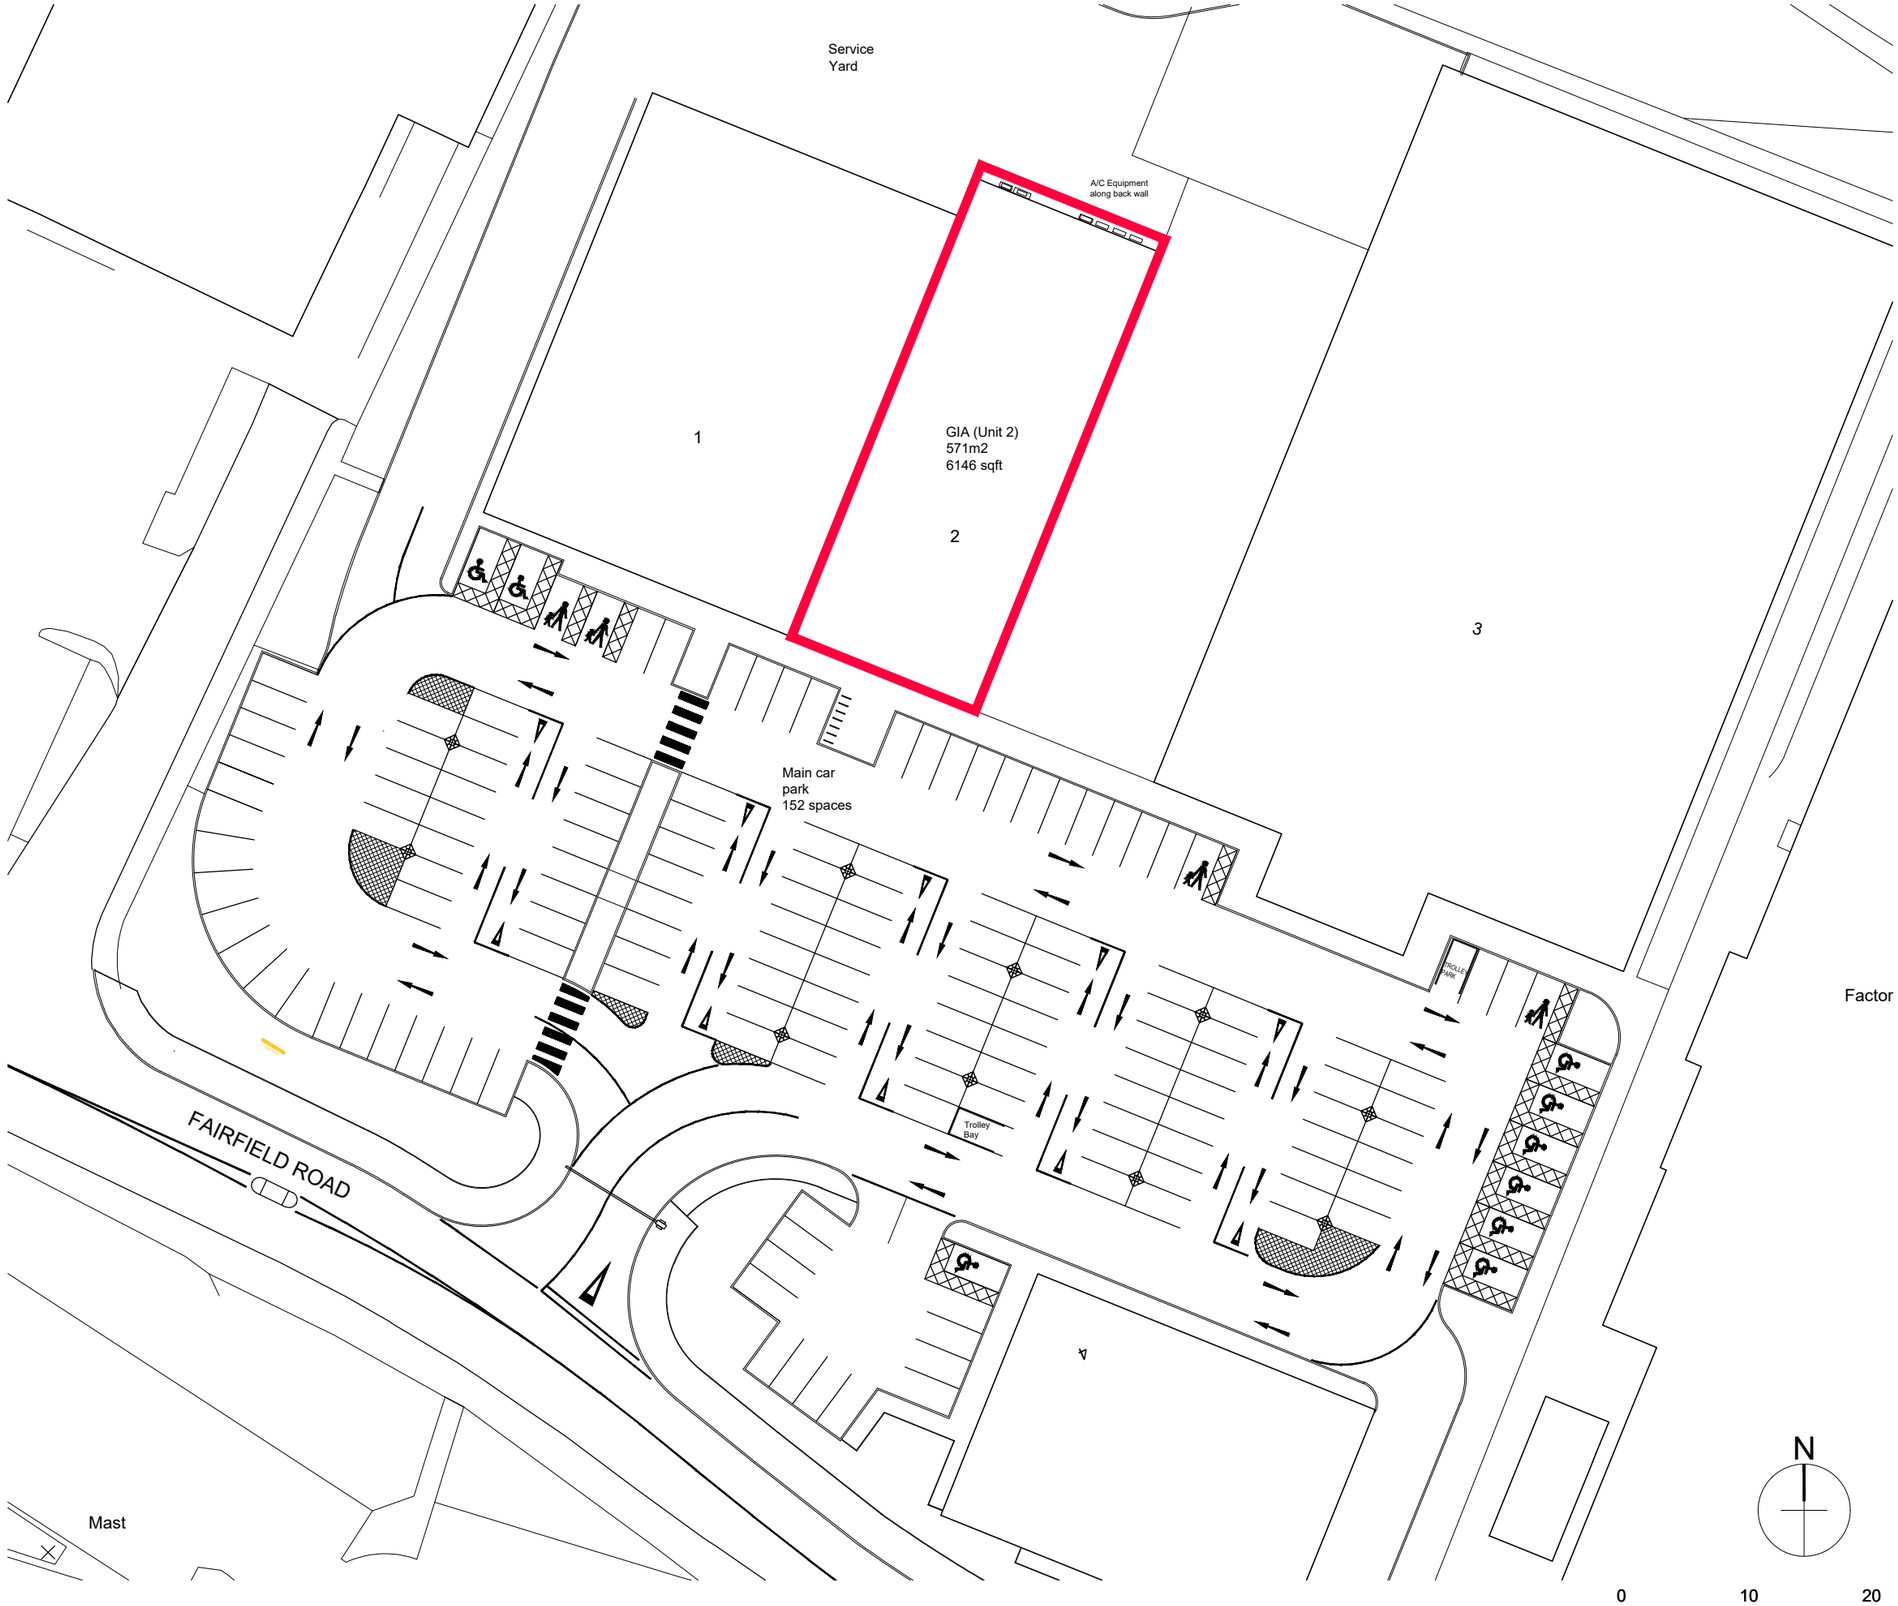

general notes:

Do not scale from this drawing - use figured dimensions only. Unless otherwise noted all dimensions are given in millimetres.

All dimensions must be verified on site before the commencement of work or the fabrication of any item. Any discrepancies must be reported to the Architect.

All risks assessed to comply with the designers responsibility under the construction (design and management) regulations 2015.

Application Boundary = 670m²

BUILDING AREAS SCHEDULE	
TYPE	m^2
GEA	651
GIA	571

rev:	revision notes:	by:	date:
B	A/C Equipment locations indicated.	JK	26.10.2023
A	Building areas schedule updated to show GEA & GIA. Title Block Updated.	NK	20.07.2023

dwg status:

client:

Factor

Scurr Architects
85 Southdown Road
Harpenden
Hertfordshire
AL5 1PR
T: 01582 793999
email: scurrs@scurr.co.uk
www.scurr.co.uk

architects ⁘ **designers** ⁘ **project managers**

drawn by:	drawn date:	checked/approved:	scale:
NK	March 2023	-	1:500@A3

project title:

Castlemore Retail Park,
Fairfield Road
WARMINSTER BA12 9FE

dwg title:

Block Plan

dwg no:	rev:
8473-SA-2176-P002	B

© Copyright Scurr Architects