
REVISION B: SIDE ELEVATION ADDED.
REVISION C: CARRIAGEWAY SET BACK DIMENSIONS ADDED
REVISION D: VECHICLE TRACKING UPDATED
REVISION E: VECHICLE TRACKING UPDATED
REVISION F: CREATE LAYBY & MOVE GATE WALL
REVISION G: ADAPTING LAYBY
REVISION H: REMOVING LAYBY, REDUCING GRASS VERGE SIZE & MOVE GATE WALL

DO NOT SCALE FROM THIS DRAWING ALL DIMENSIONS TO BE CHECKED ON SITE PRIOR TO COMMENCEMENT. ANY DISCREPANCIES TO BE REPORTED IMMEDIATELY TO THE ARCHITECT.


0 4 8 12 16 20
Metres 1:200

0 2 4 6 8 10
Metres 1:100


0 1 2 3 4 5
Metres 1:50

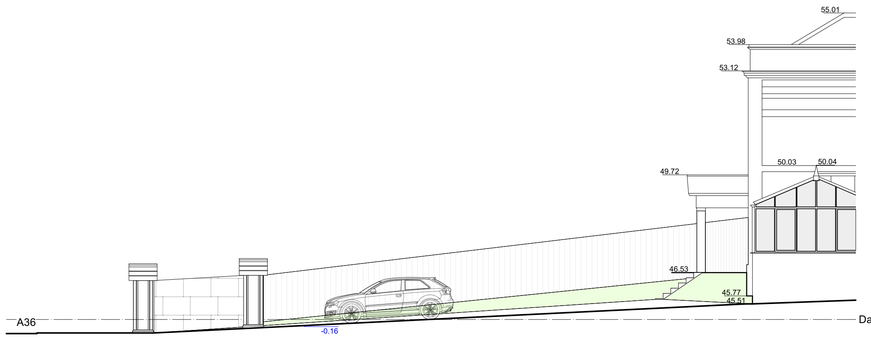

ELV 02 Proposed South Elevation
1:100

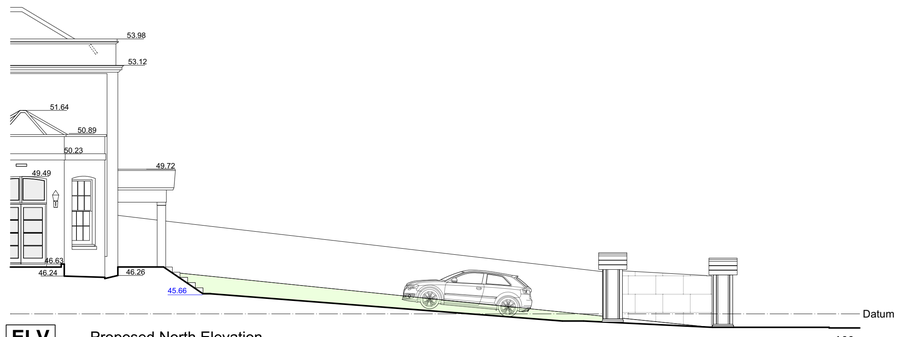

ELV 03 Proposed North Elevation
1:100

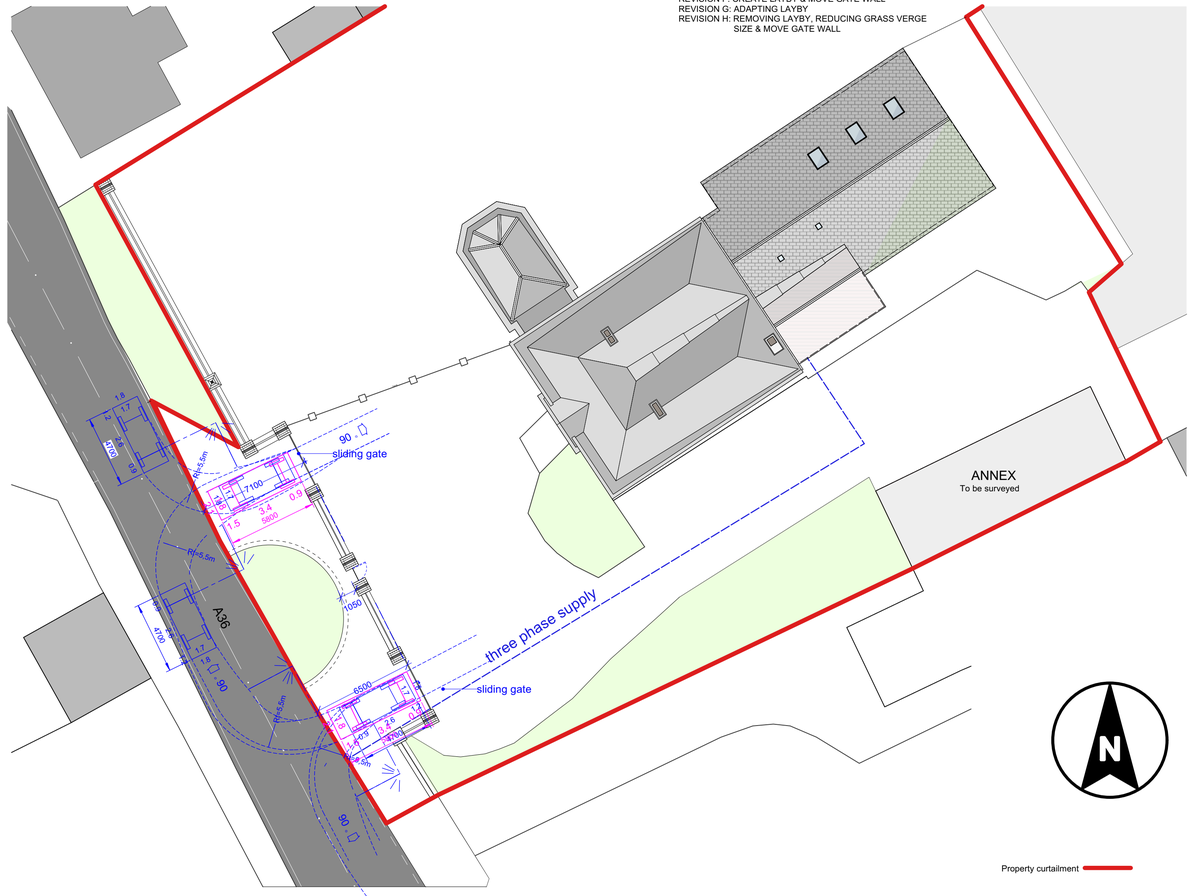

PLN 01 Proposed Plan
1:200



ELV 01 Proposed West Elevation
1:50

PAUL STEVENS ARCHITECTURE LTD
Unit 3 Boathouse Meadow Business Park
Cherry Orchard Lane
Salisbury
Wiltshire
SP2 7LD

Tel No: 01722 349384

THIS DRAWING IS COPYRIGHT. IT MUST NOT BE COPIED, USED OR DISCLOSED TO THIRD PARTIES WITHOUT PRIOR PERMISSION.

PROJECT:
Newton House
Warminster Road
South Newton
Wiltshire
SP2 0QD

DRAWING:
Entrance Gate
Plan & Elevation

SCALE: 1:100, 200 @ A1
DATE: 10 2023

DESIGN: ☐ PLANNING: ☒ BLDG REGS: ☐
TENDER: ☐ CONSTRUCTION: ☐
DRAWN: CAB & CEB DATE: 24/10/2023
CHECKED: DATE:

JOB No: 985

DWG No: 26 REV: H

CURRENT: ☐
SUPERSEDED: ☐