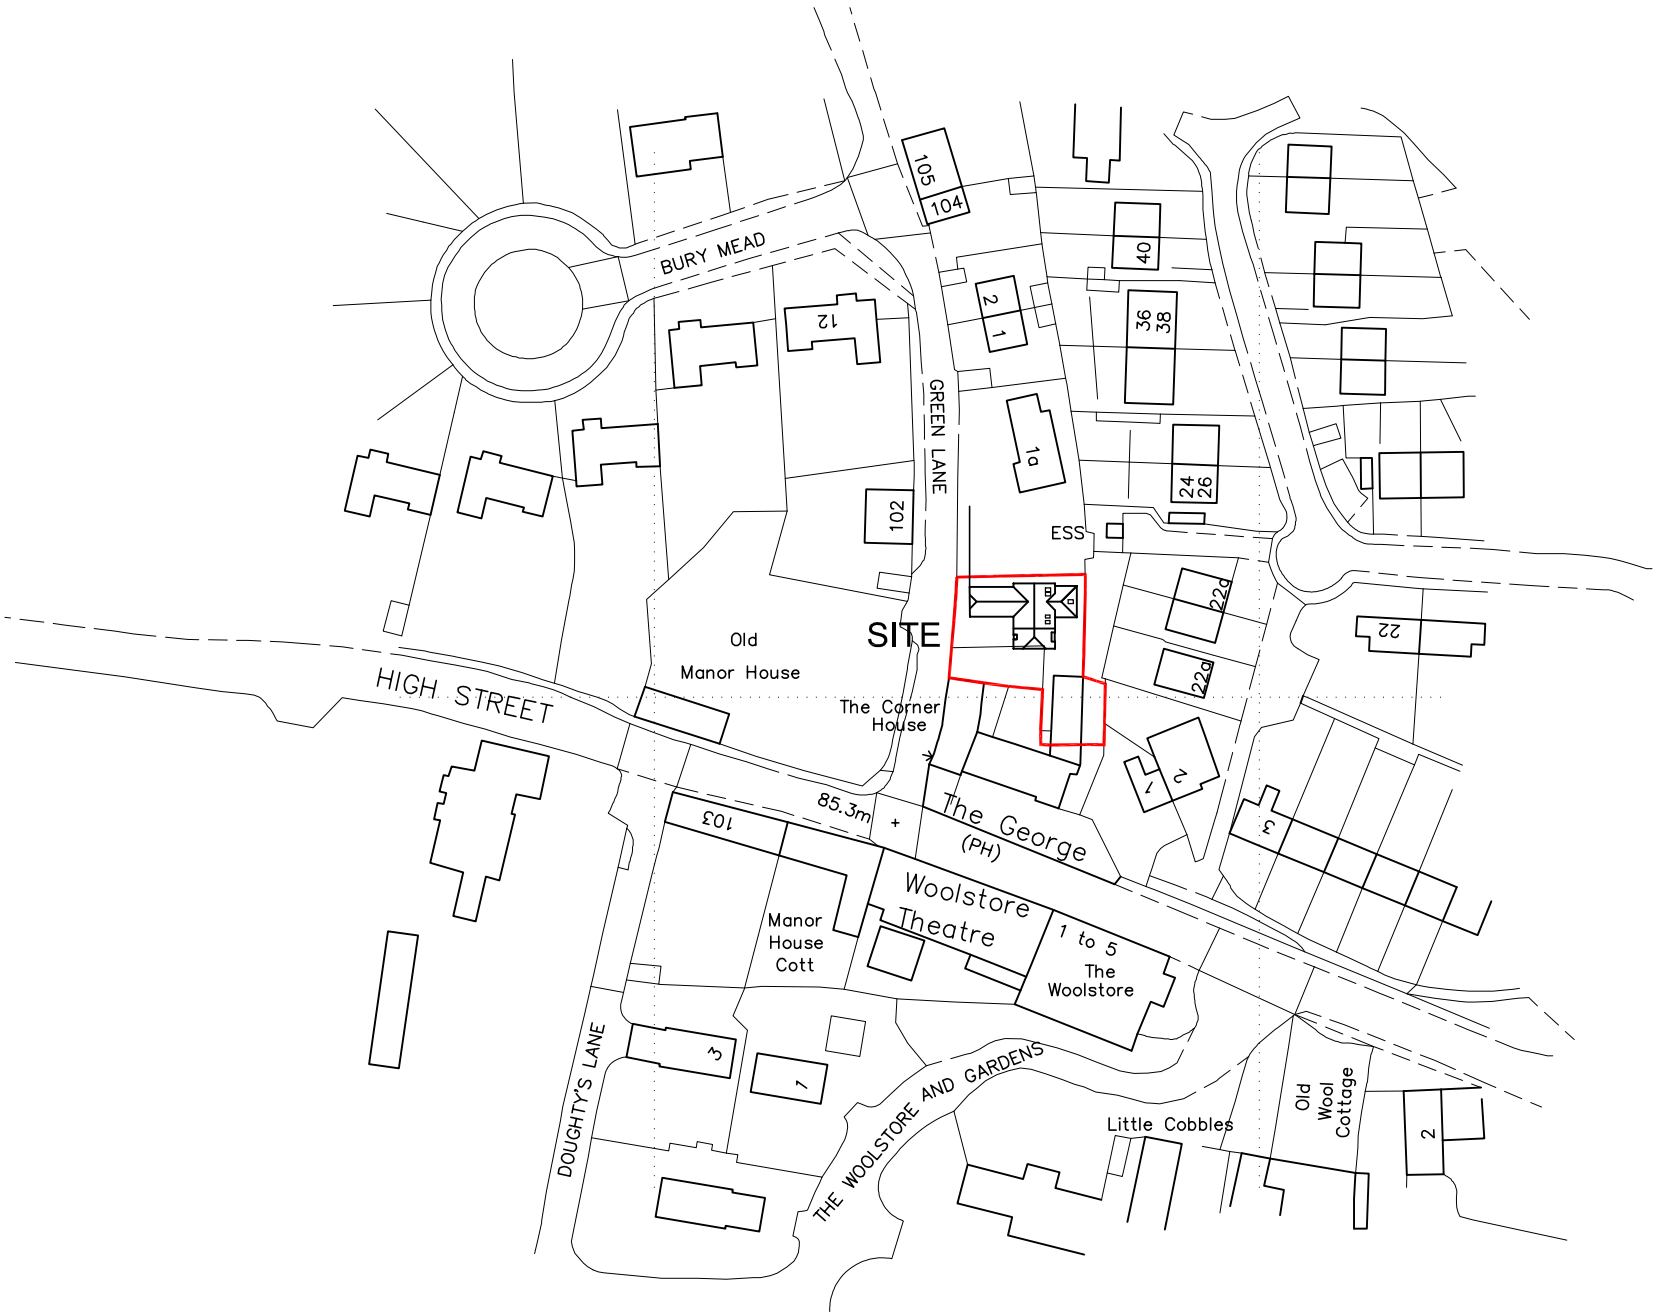

Ordnance Survey (c) Crown Copyright 2020. All rights reserved. Licence number 100022432

THIS DRAWING IS COPYRIGHT AND SHALL NOT BE REPRODUCED WITHOUT THE ARCHITECT'S CONSENT.
THIS DRAWING MAY BE SCALED FOR PLANNING PURPOSES ONLY
ANY DISCREPANCIES FROM THIS DRAWING SHOULD BE NOTIFIED TO THE ARCHITECT.- IF IN DOUBT ASK.
ORDNANCE SURVEY COPYRIGHT LICENCE No.AR176788

REV	DATE	BY	AMENDMENT
A	09-11-20	IB	NEW HOUSE ADDED TO SITE

CLIENT
P. CRANE, ESQ.

PROJECT
DEVELOPMENT TO REAR OF THE GEORGE INN
GREEN LANE
CODFORD

DRAWING TITLE
PLANNING APPLICATION -
LOCATION PLAN

SCALE	DATE	AUTHOR
1:1250 (at A4)	AUG 2020	IB

JOB AND DRAWING NUMBER	REVISION
219060/01	A

CAD FILE -

bta architects
t: +44 (0) 1985 213171
w: www.bta-architects.co.uk