

Southern Elevation.

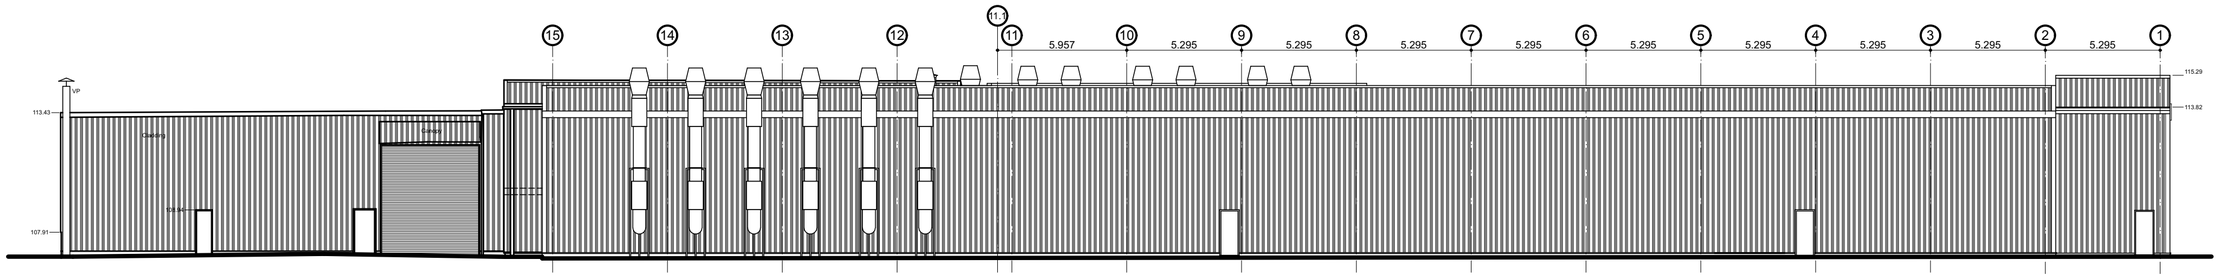

Northern Elevation.

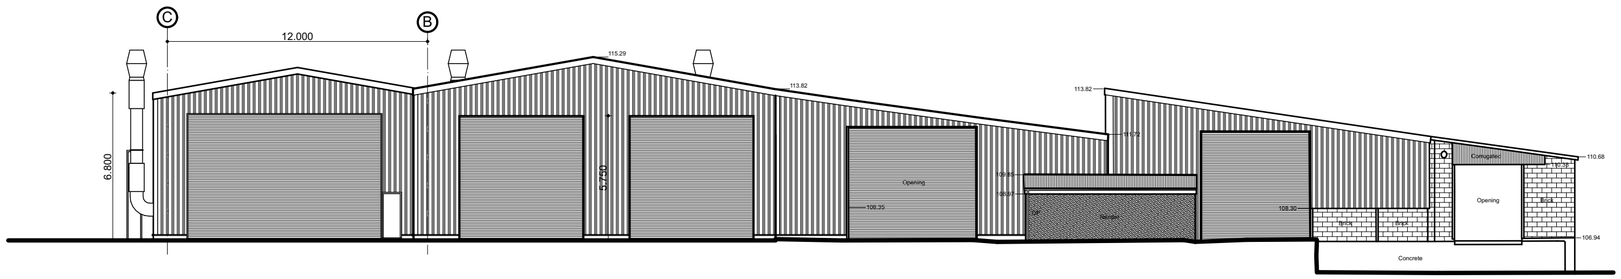

Western Elevation.

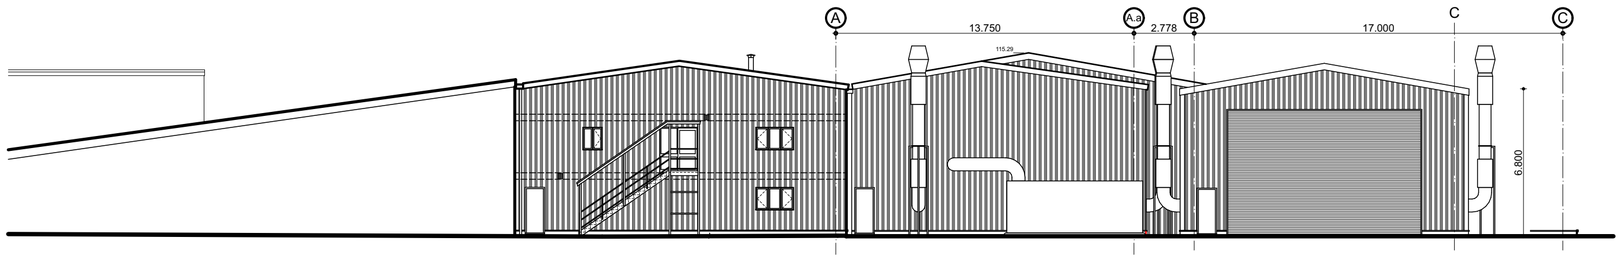

Eastern Elevation.

0 10 20 30

MINSTER ARCHITECTURE



ARCHITECTURAL CONSULTANTS

Project :

PROPOSED ROOF ALTERATIONS
CHELWORTH
MALMSBURY
SN16 9SG

On Behalf of :

Alvan Blanch Development Co. Ltd

Drawing Title :

PLANNING APPLICATION
Existing Elevations

Scale : 1:200 @ A2

Date : November 2023

Drawn by :

Project Ref. :	Drawing No.	Rev. :
159/22	PLA05	

This Drawing is Copyright ©
Scale for Planning Purposes Only
Do Not Scale for Construction Use
Use Figured Dimensions Only
All Discrepancies to be Notified Immediately

CIAT CHARTERED PRACTICE

• The Long Barn
• Ashwell Park
• ILMINSTER
• TA19 0HL

Telephone : +44 (0) 1460 241 331
email : info@minsterarch.com
https://ianpamplinarchitecture.co.uk