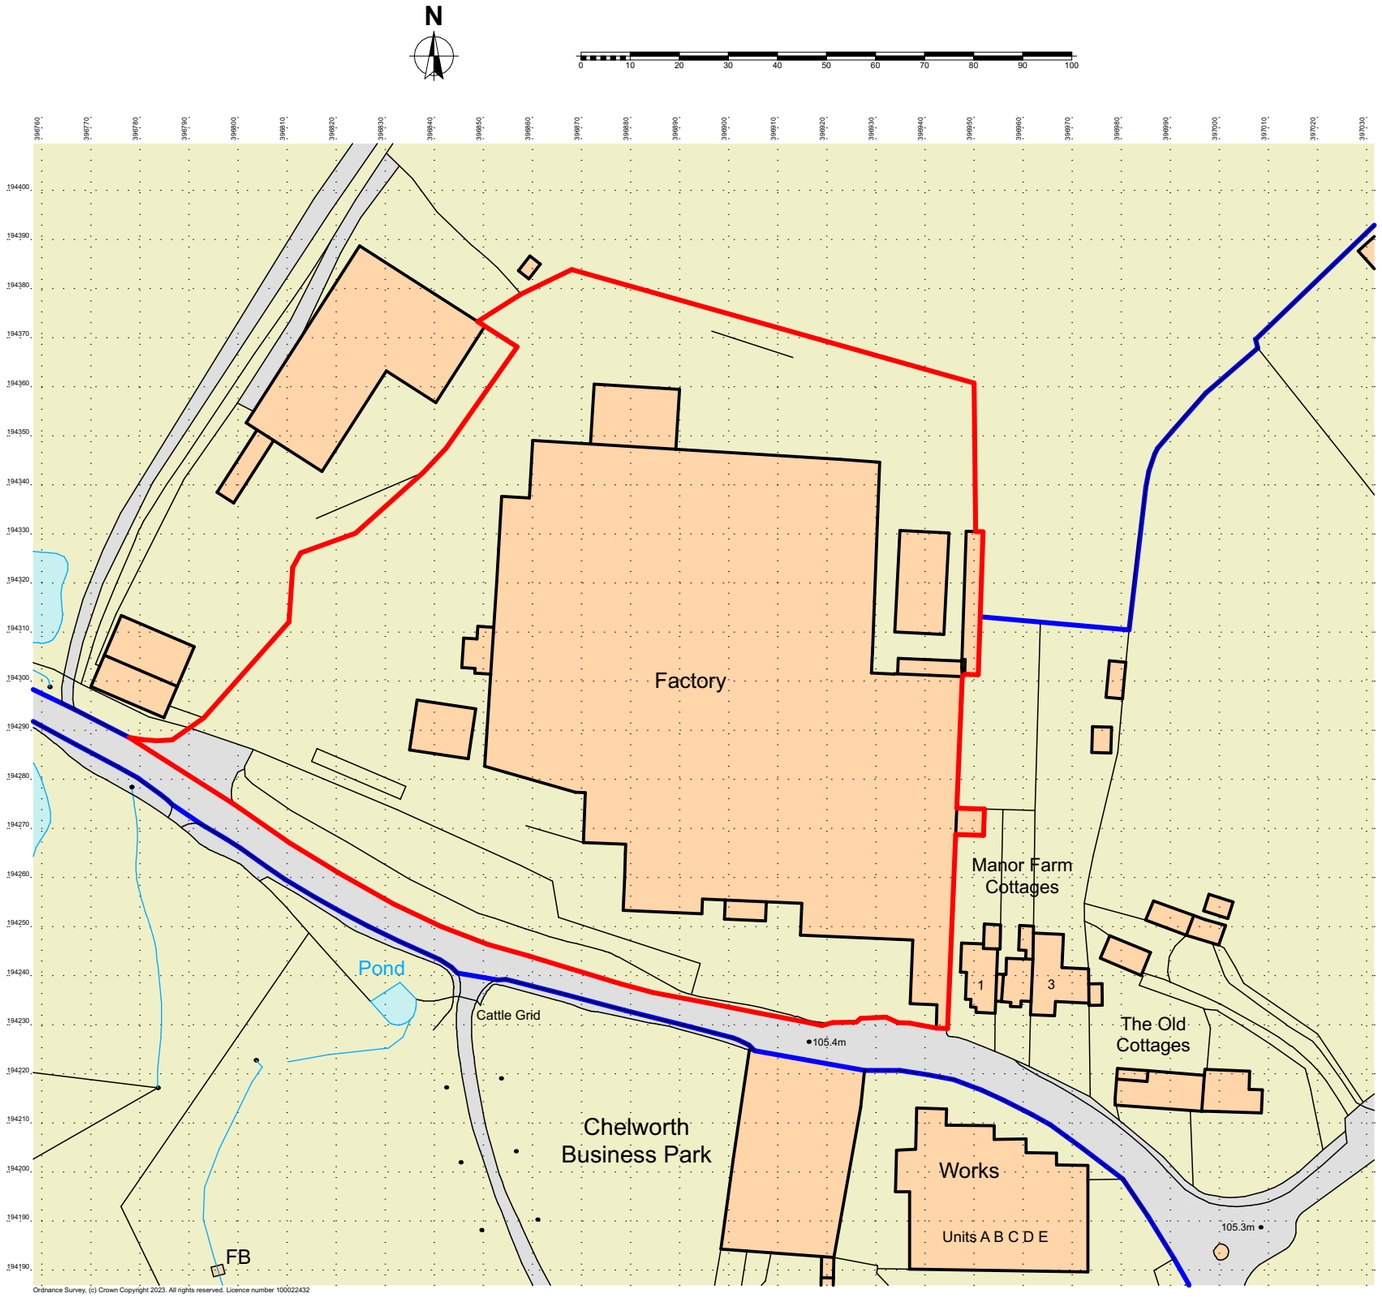

Ordnance Survey, (c) Crown Copyright 2023. All rights reserved. Licence number 100022432

Date Printed : 02/11/2023

MINSTER ARCHITECTURE



ARCHITECTURAL CONSULTANTS

Project :

PROPOSED ROOF ALTERATIONS
CHELWORTH
MALMSBURY
SN16 9SG

On Behalf of :

Alvan Blanch Development Co. Ltd

Drawing Title :

PLANNING APPLICATION
Site Location Plan

Scale : 1:1250 @ A3

Date : November 2023

Drawn by :

Project Ref. :	Drawing No.	Rev. :
159/22	PLA01	

This Drawing is Copyright ©
Scale for Planning Purposes Only
Do Not Scale for Construction Use
Use Figured Dimensions Only
All Discrepancies to be Notified Immediately

CIAT
CHARTERED PRACTICE

• The Long Barn
• Ashwell Park
• ILMINSTER
• TA19 0HL

Telephone : +44 (0) 1460 241 331
email : info@minsterarch.com
https://ianpamplinarchitecture.co.uk