Byde Mill Farmhouse solar panel proposal for kitchen roof

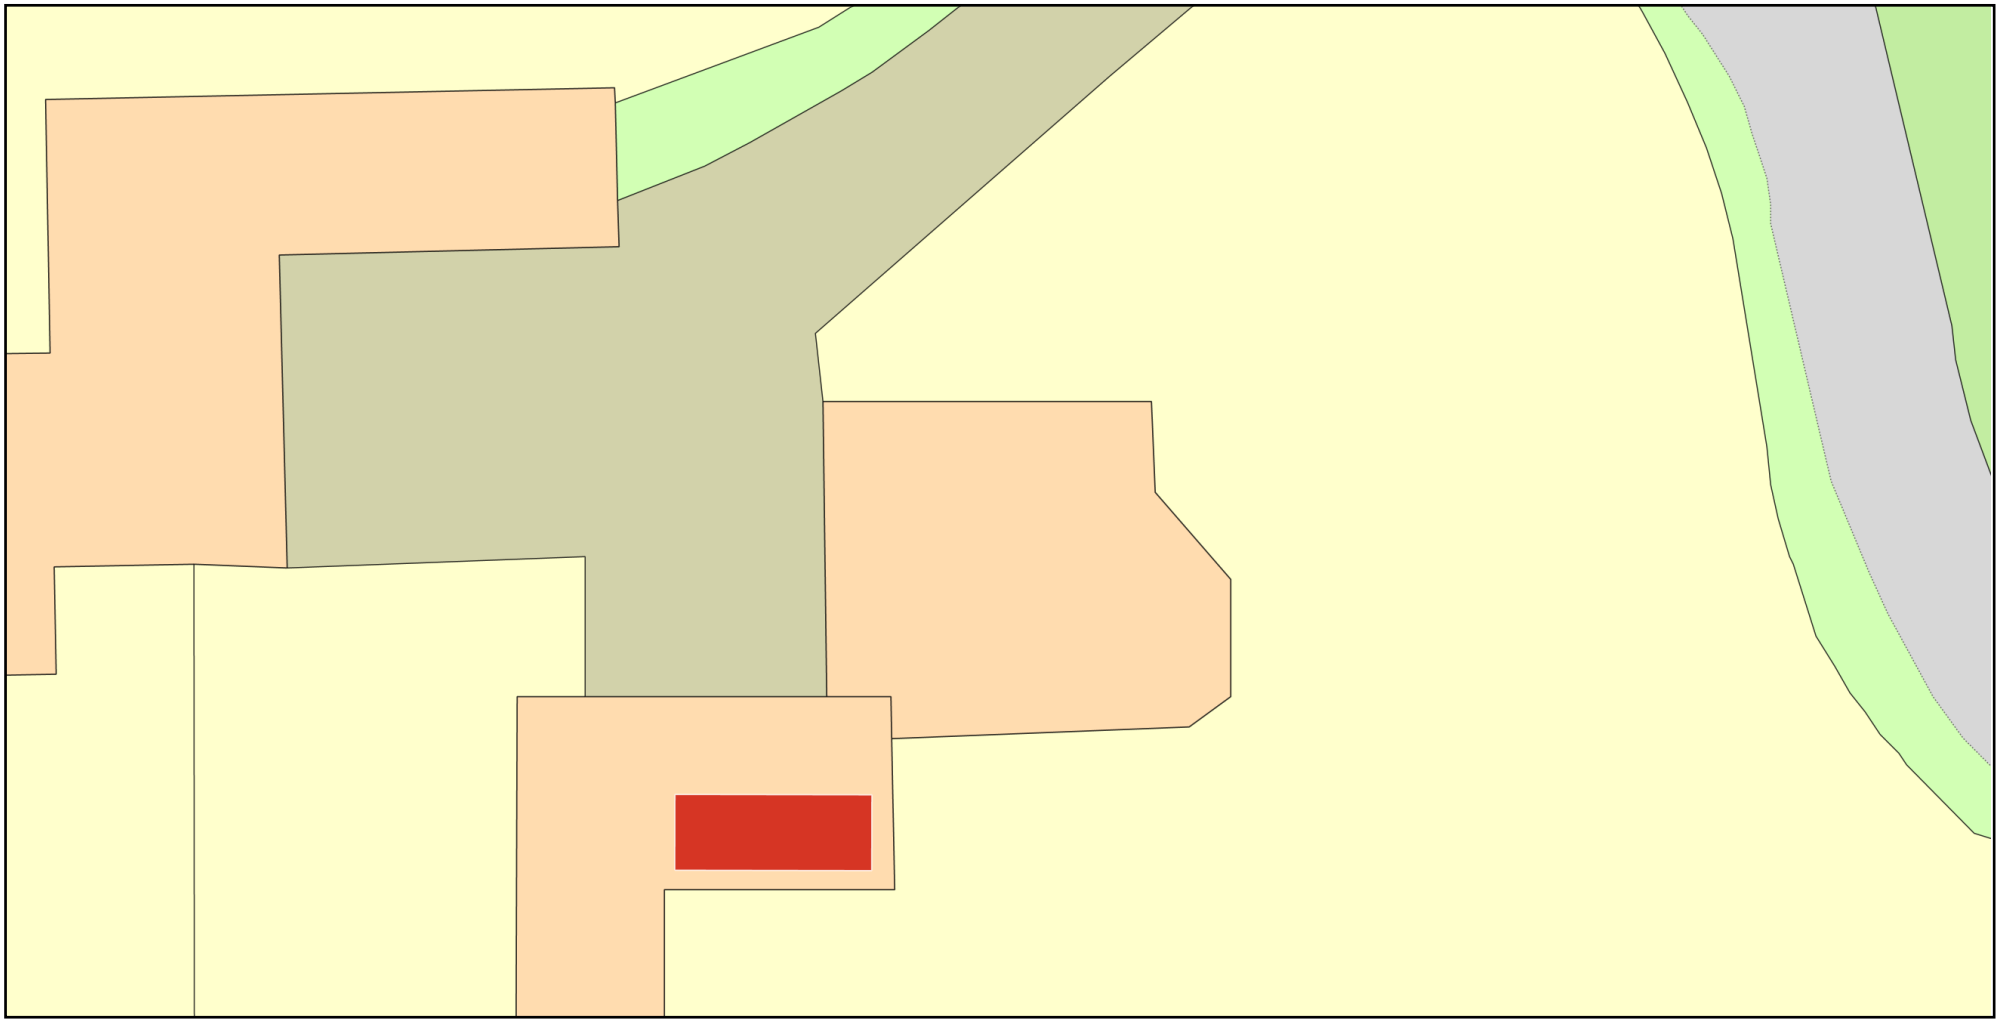

0 10

Metres

N

ReQuestaPlan

Plan Produced for: Planning application

Date Produced: 27 Oct 2023

Plan Reference Number: TQRQM23300124722351

Scale: 1:200 @ A4

© Crown copyright and database rights 2023 OS 100042766