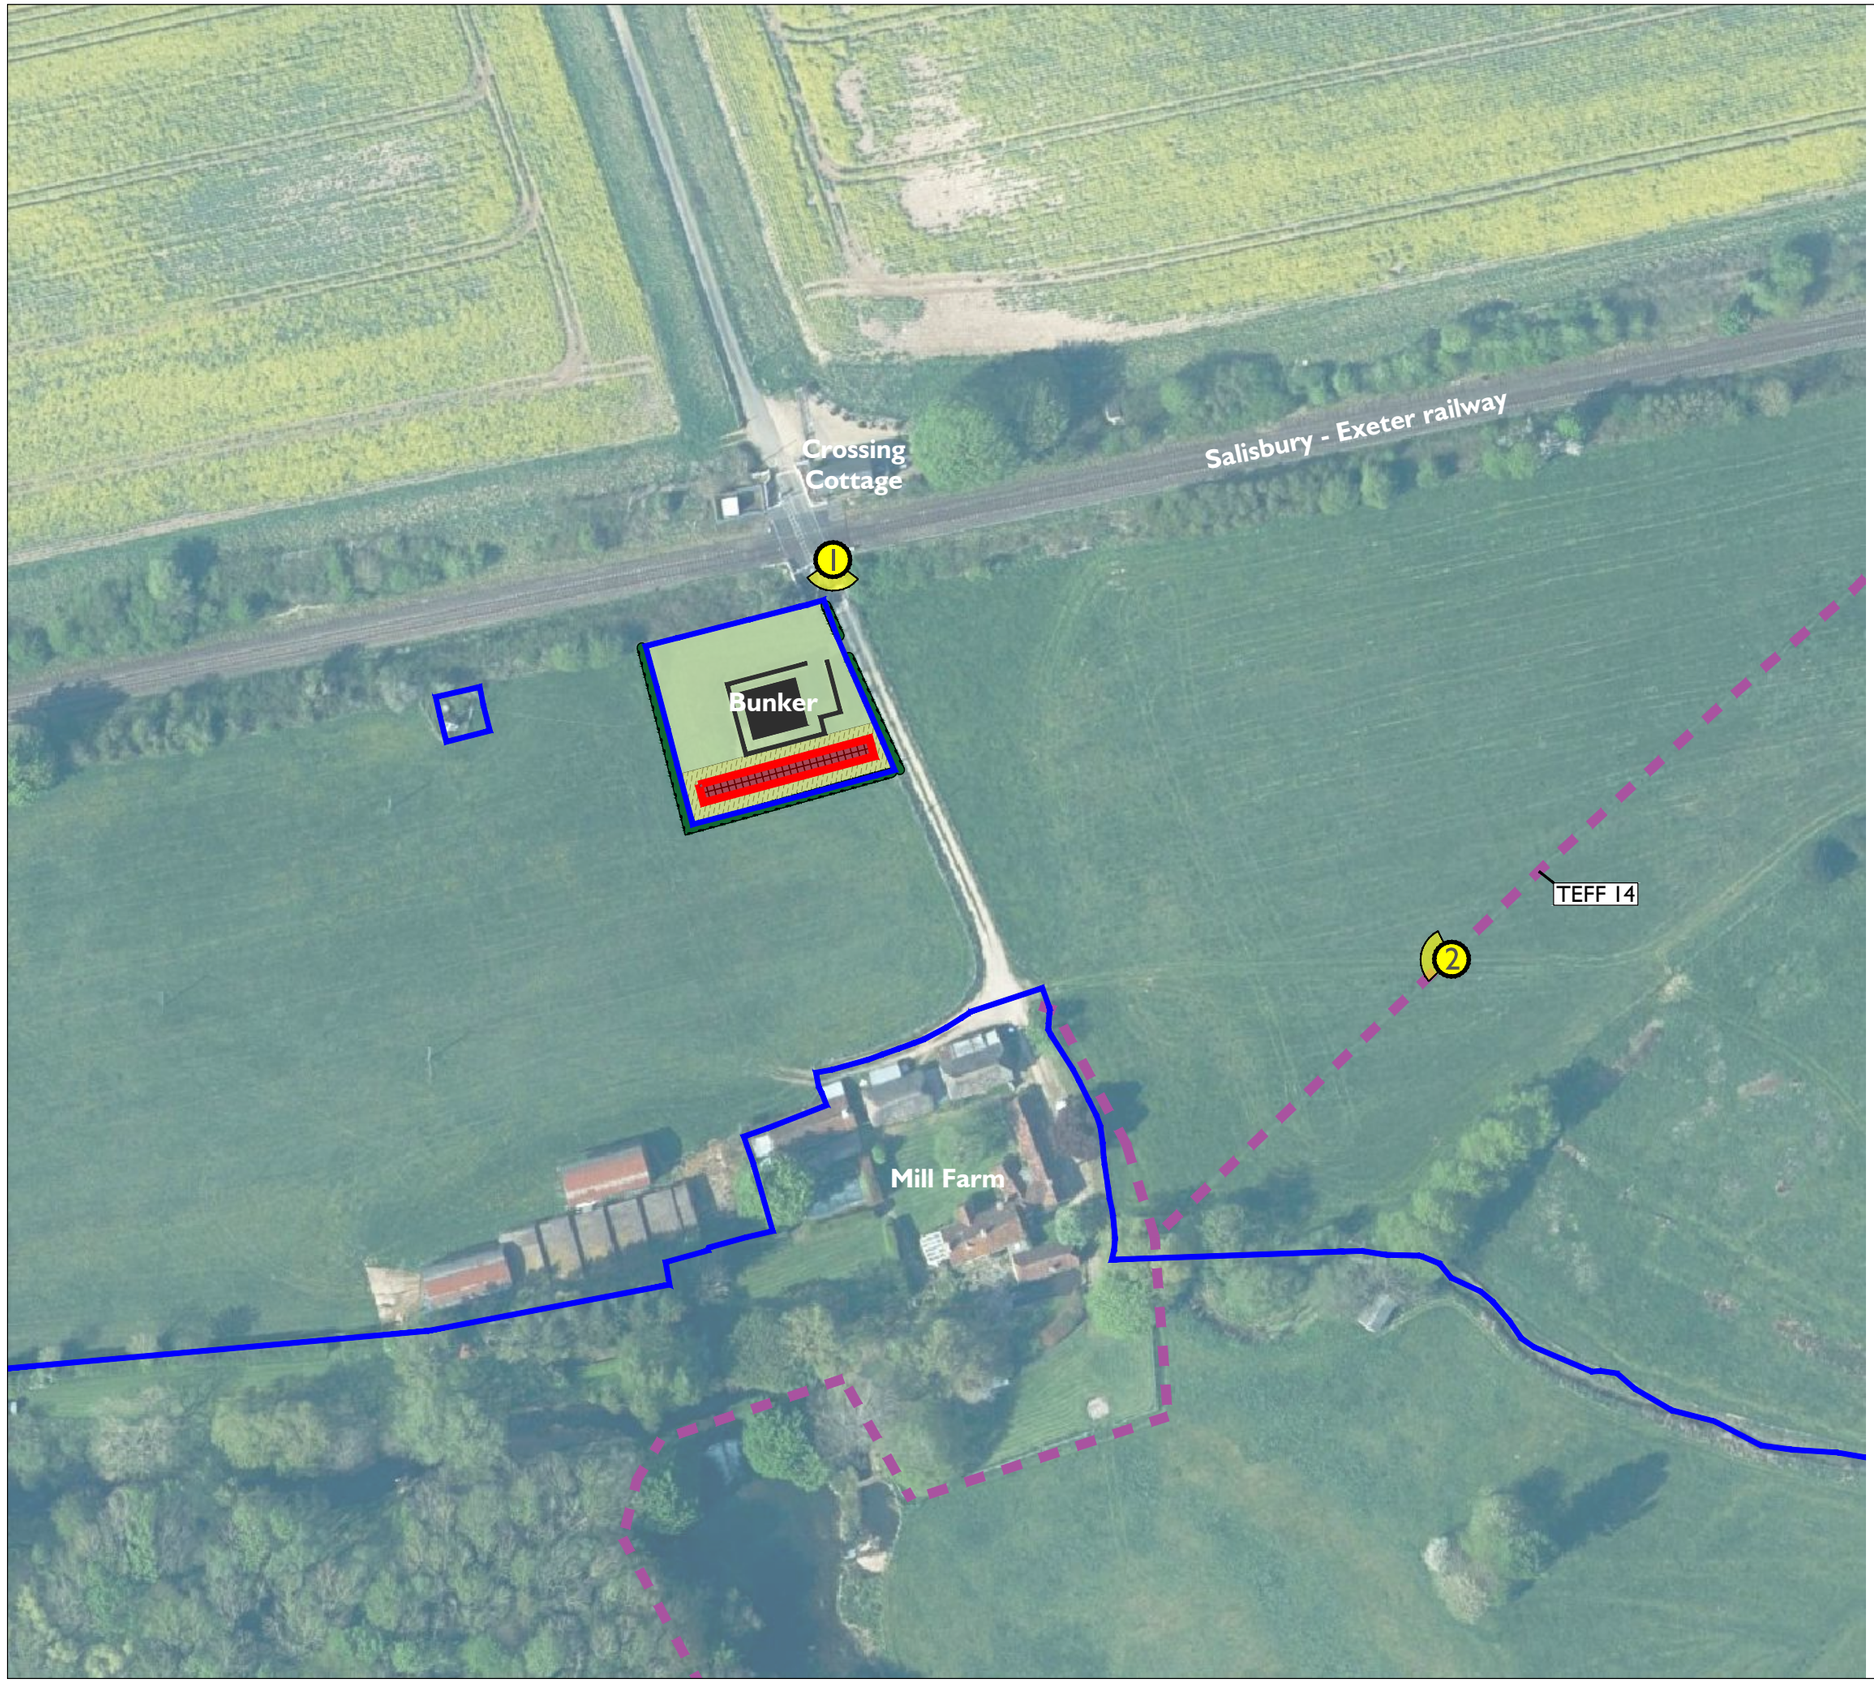

GENERAL NOTES:
This drawing is subject to copyright.

INDIGO

KEY:

The Application Site

Additional land in ownership

Public Viewpoint Location

WHI/2/1 Public Right of Way reference number

NORTH

rev	description	date	by	chk
A	Issued for planning	2023-09-21	ML	MG
-	First draft issue	2023-09-20	ML	MG

project
TEFFONT MILL SOLAR

client
MRS CAMILLA WOODWARD

drawing title
VIEWPOINT PLAN

drawing number	revision	status	scale
1088-A-01	A	PLANNING	1:1000@A3

TEL. 01722 340140 ENQUIRIES@INDIGOLANDSCAPE.CO.UK WWW.INDIGOLANDSCAPE.CO.UK
INDIGO LANDSCAPE ARCHITECTS LIMITED