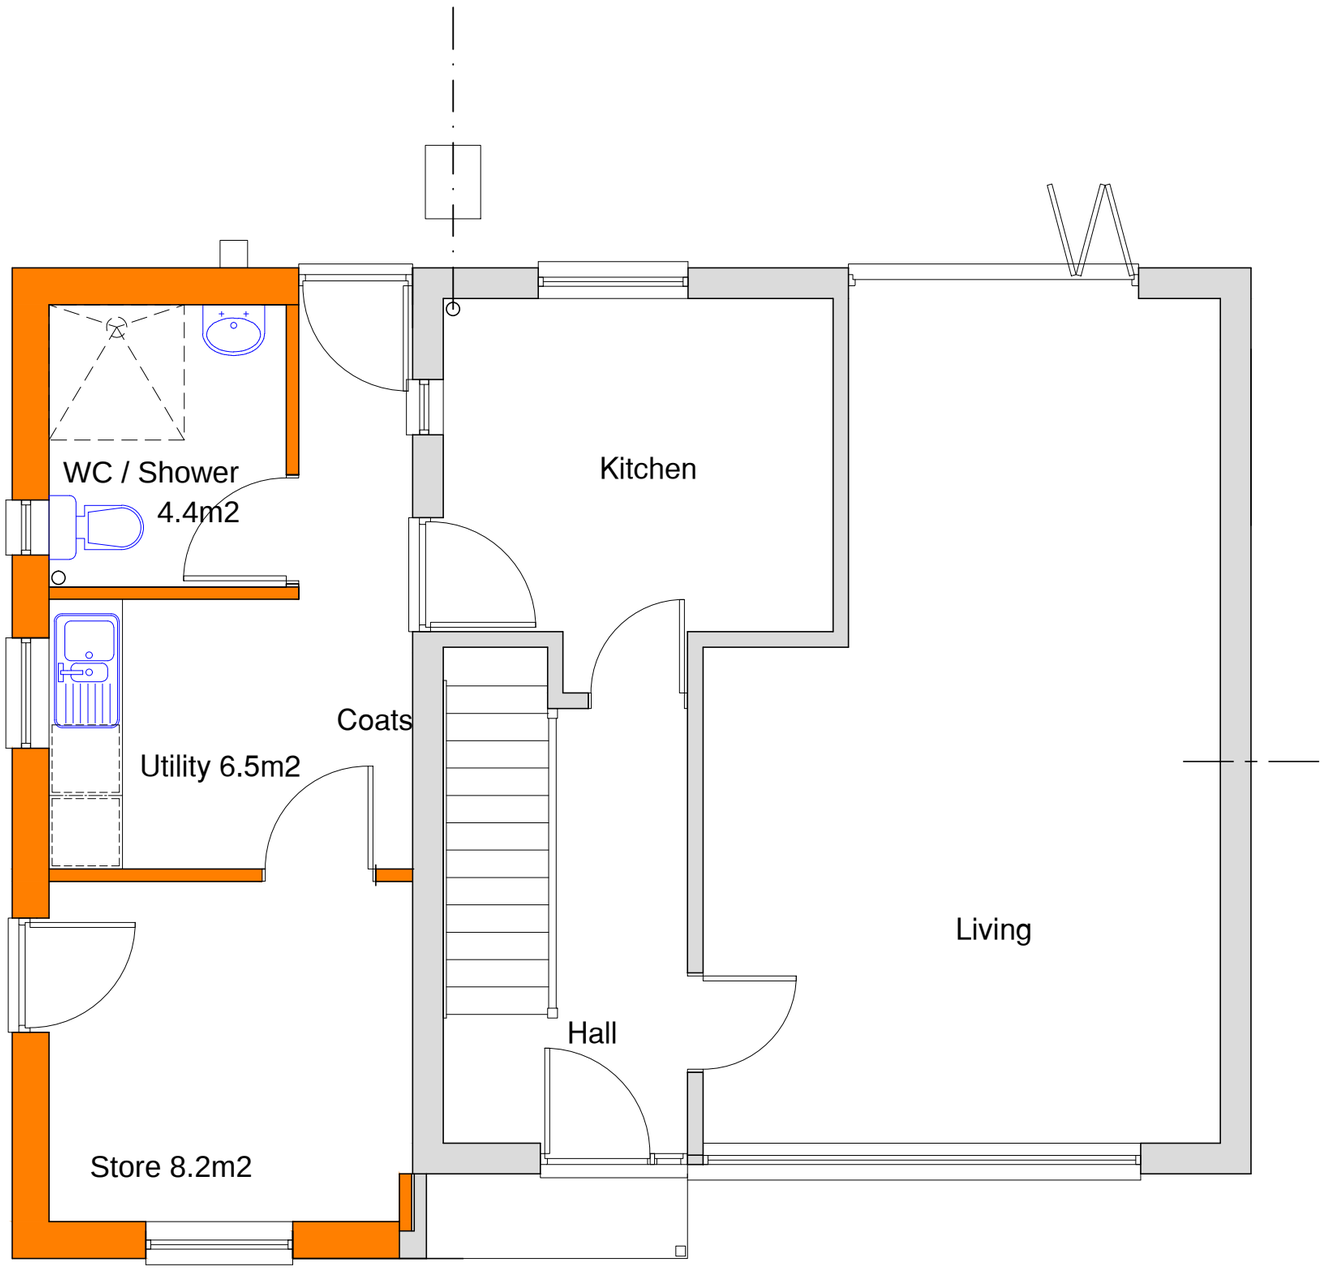

GROUND FLOOR PLAN

0 1 2 3 4 5
M

CHARTERED ARCHITECTS

© All rights reserved
This is a CAD drawing and should not be altered manually. Do not scale from this drawing, work to figured dimensions. Any discrepancies should be reported immediately.
This drawing is to be read in conjunction with all other relevant documentation."
All dimensions to be checked on site.

Revisions

Iss.	Description	Date
–	–	–

HODGES ASSOCIATES
CHARTERED ARCHITECTS
The Studio
13 Dark Lane North
Steeple Ashton
Trowbridge, Wiltshire
BA14 6EY
Tel: +44 (0)1380 871072
Fax: +44 (0)1380 871759
Email: office@hodgesassociates.co.uk
Website: www.hodgesassociates.co.uk

Client:
MR & MRS R GALE

Project:
PROPOSED UTILITY AND WETROOM FACILITY
19 LONGFORD ROAD
MELKSHAM
WITSHIRE
SN12 6DH

Drawing Title
PROPOSED PLAN

Drawn by: BH	Date: 01.08.23
Checked by: rbh	Scale: 1:50 at A3

Drg. No.	Rev.	Paper Size.
2306-03		A3