GENERAL NOTES:
This drawing is to be read in conjunction with all other relevant disciplines drawings, schedules, specifications and supporting information. Any discrepancies are to be reported to Indigo Landscape Architects Limited and resolution sought prior to proceeding. This drawing is subject to copyright.

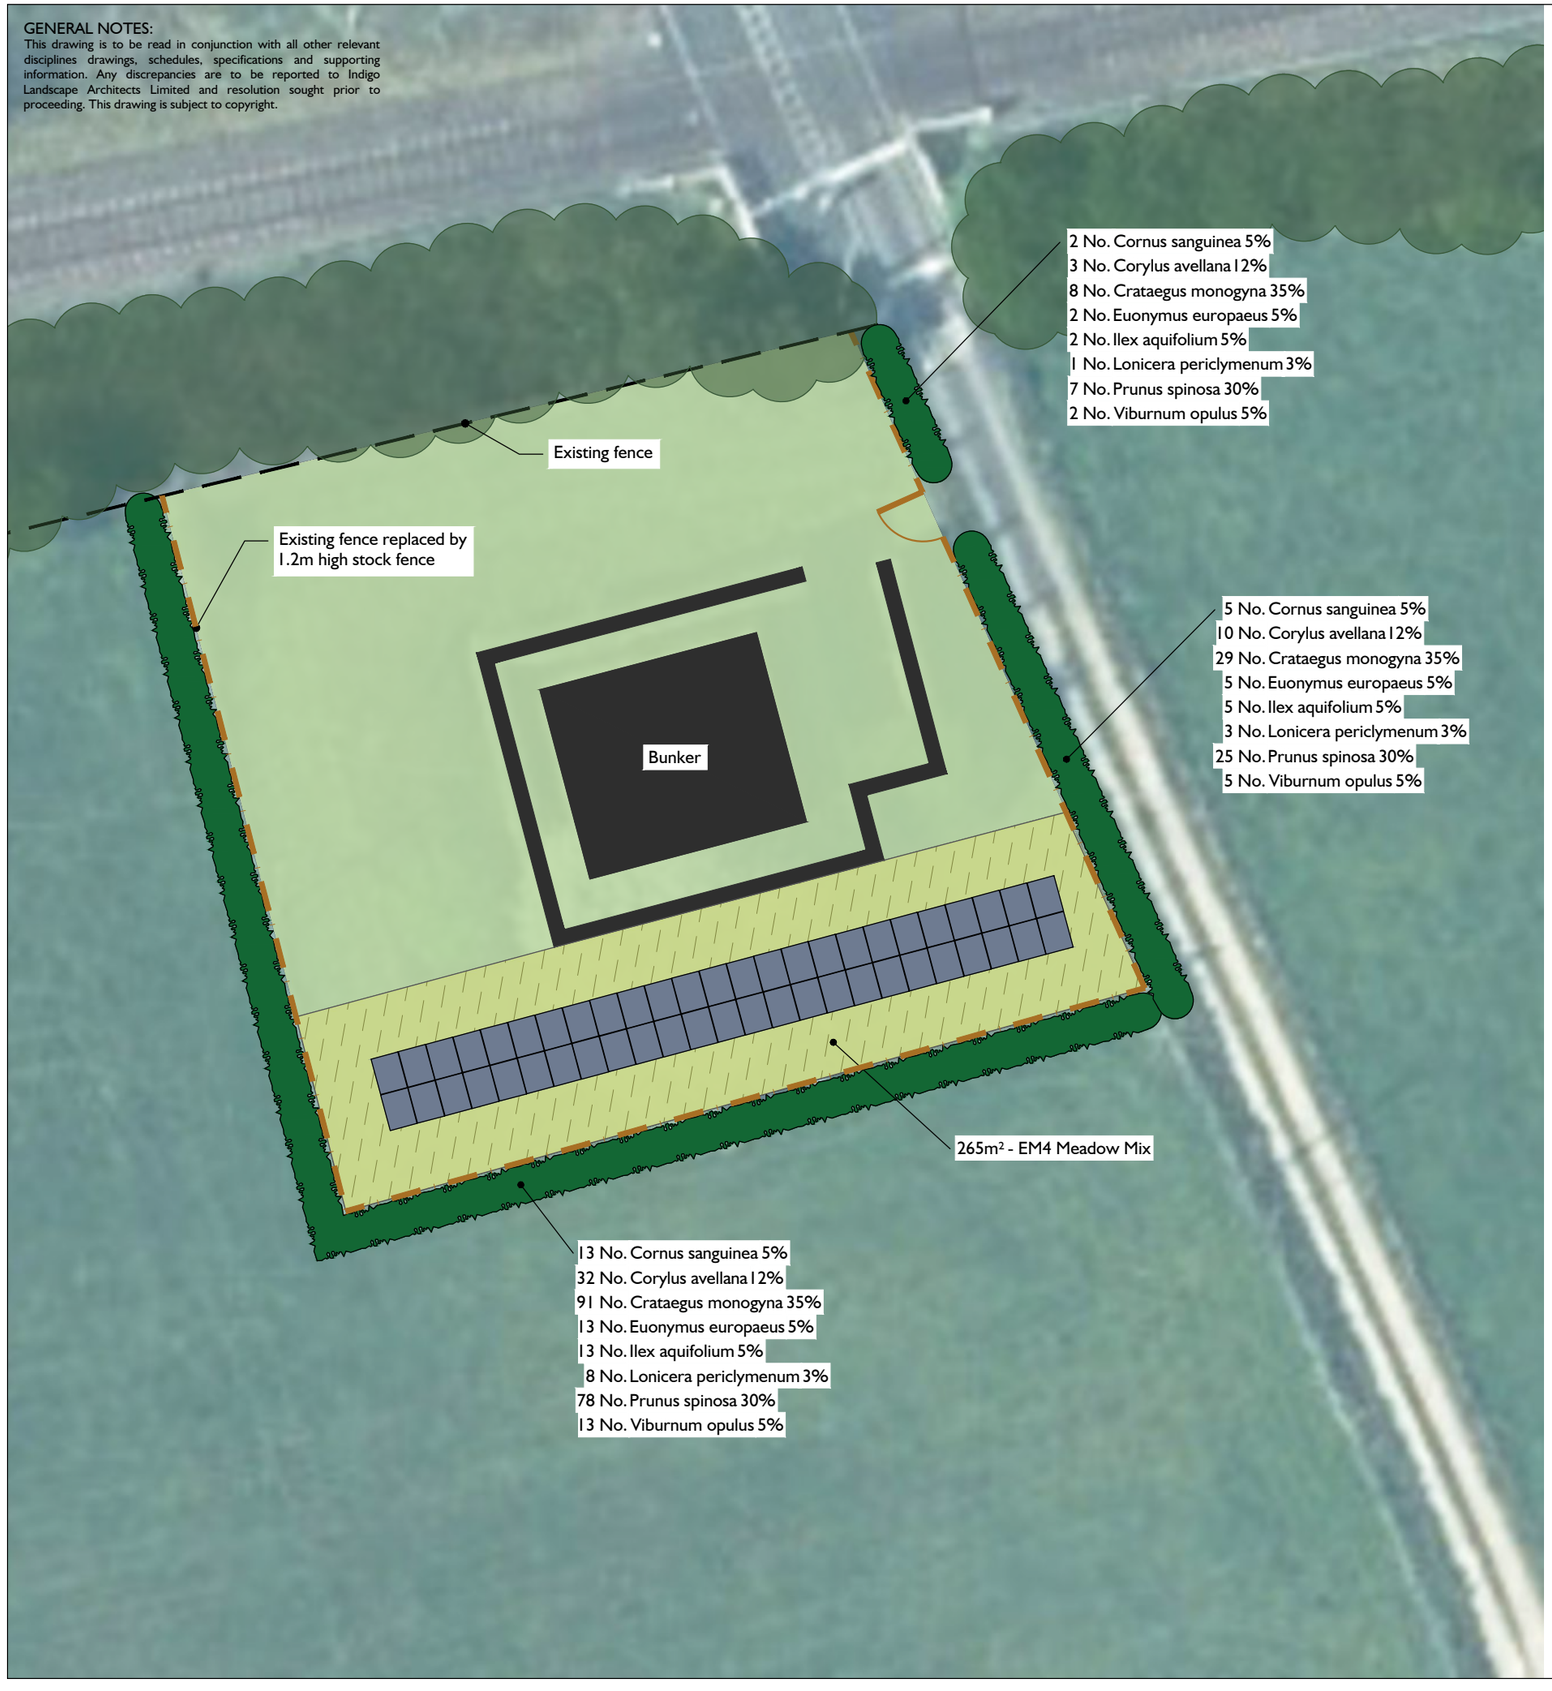

INDIGO

PLANT SCHEDULE

Native hedge planting

Number	Species	Height	Specification	Mix Species Contribution
20 No.	Cornus sanguinea	60-80cm	B/R :1+1	5%
45 No.	Corylus avellana	60-80cm	B/R :1+1	12%
128 No.	Crataegus monogyna	60-80cm	B/R :1+1	35%
20 No.	Euonymus europaeus	60-80cm	B/R :1+1	5%
20 No.	Ilex aquifolium	40-60cm	2L Pot	5%
12 No.	Lonicera periclymenum	60-80cm	3L Pot	3%
110 No.	Prunus spinosa	40-60cm	2L pot	30%
20 No.	Viburnum opulus	60-80cm	B/R :1+1	5%

Hedge planted in a double staggered row. Rows 0.5m apart and plants at 0.5m centres, 4 plants per linear metre. Plants protected with tubular shelter guards.

Seed Areas

Area	Mix	Supplier	Rate
265m²	EM4 Meadow Mix	Emorsgate Seeds	4g/m²

SOFTWORKS SPECIFICATION

1 - IMPLEMENTATION
General
All works shall to be undertaken to recognised good horticultural practice and to relevant British Standards. The quality of all landscape works shall be carried out in accordance with British Standard 4428:1989 'Code Of practice For General Landscape Operations'.

All trees and other plants included within the approved details shall be healthy, well-formed specimens of a minimum quality that is compatible with British Standard 3936:1992 (Part 1) 'Specifications for Trees & Shrubs' and British Standard 4043:1989 (where applicable).

Biosecurity
'BS 8545:2014 Trees: From Nursery to Independence in the Landscape' shall be adhered to. In the interest of Biosecurity, *trees should not be imported directly from European suppliers and planted straight into the field, unless they have appropriate certification that they are 100% disease free and have come from an area with no known horticultural diseases*; If disease free certification is not possible, the trees shall have spent a full growing season in quarantine, in a British nursery to ensure plant health and non-infection by foreign pests and diseases. This is a measure to address the threat of the introduction of pests and diseases from outside the UK.

Soiling and planting specification
- Plants to be planted into existing soil.
- Existing topsoil on site should be checked for quality to a depth of 250mm. If the soil is considered to be of poor quality, the contractor should inform Indigo Landscape Architects Limited for a suitable resolution prior to proceeding with the planting works.
- Organic fertilisers shall be incorporated per manufacturer's suggested rates in hedge planting areas to ensure there are sufficient plant nutrients within the soil.
- Hedge planting areas to be mulched with minimum 50mm settled depth medium grade woodchip mulch to suppress weeds.
- Plants to be protected from damage with Tubex guards.
- Wildflower meadow planting shall be from seed as per supplier's recommendations. Areas are to be prepared by removing any perennial weeds (spot herbicide treatment if necessary) and creating a suitable, cultivated, level bed. NO fertilisers shall be used.

Timing and monitoring of planting works
All planting shall be undertaken within the first planting season (1st November to 31st March inclusive).

Meadow seeding shall be undertaken during March-September, however an allowance for additional watering and overseeding should be made for seeding undertaken between May-July.

All planting works will be undertaken and supervised by a competent professional landscape contractor.

2 - LANDSCAPE MAINTENANCE AND MANAGEMENT
Long term design objectives
The general intent of landscape maintenance of the site is to ensure that over a period of time the planting develops to maturity.
Management and maintenance is to be undertaken in such a way as to allow healthy plants to develop, unhindered by weed growth or other inhibiting factors.

Landscape maintenance schedules
All landscape maintenance work is to be undertaken by an experienced landscape maintenance contractor.

Maintenance visits will typically be undertaken once monthly between October and March and twice monthly between April and September. A guide minimum number of 18 visits shall therefore be undertaken. The primary maintenance operations will include:

- Watering plants and wildflower areas as necessary to ensure vigorous and successful establishment during the early years after planting.
- Keeping planting areas free from weeds. All planted areas shall be hand weeded or treated with a non-residual herbicide as appropriate / required.
- General pruning and trimming to ensure the adjacent track is not obscured and to ensure plants develop appropriately according to their species.
- Trimming native hedges to 1.2m in height for first 3 years and increasing to 2m thereafter.
- Overseeding wildflower areas as necessary.
- Cutting wildflower areas as per the supplier's recommendations.
- Replacing plants that fail where required, with the approved species, (within 5 years of planting as a minimum).
- All planting will be inspected annually in late summer. Any dead, dying or diseased plants shall be removed and
replanted according to the approved plan in the following planting season (November-March).

NORTH

SCALE 1:250 @ A3

0 5 10m

rev	description	date	by	chk
A	Issued for planning	2023-09-21	ML	MG
-	First draft issue	2023-09-21	ML	MG

project
TEFFONT MILL SOLAR

client
MRS CAMILLA WOODWARD

drawing title
DETAILED LANDSCAPE PROPOSALS

drawing number	revision	status	scale
1088-SW-01	A	PLANNING	1:250@A3

TEL. 01722 340140 ENQUIRIES@INDIGOLANDSCAPE.CO.UK WWW.INDIGOLANDSCAPE.CO.UK
INDIGO LANDSCAPE ARCHITECTS LIMITED