SITE PLAN
SCALE 1:200

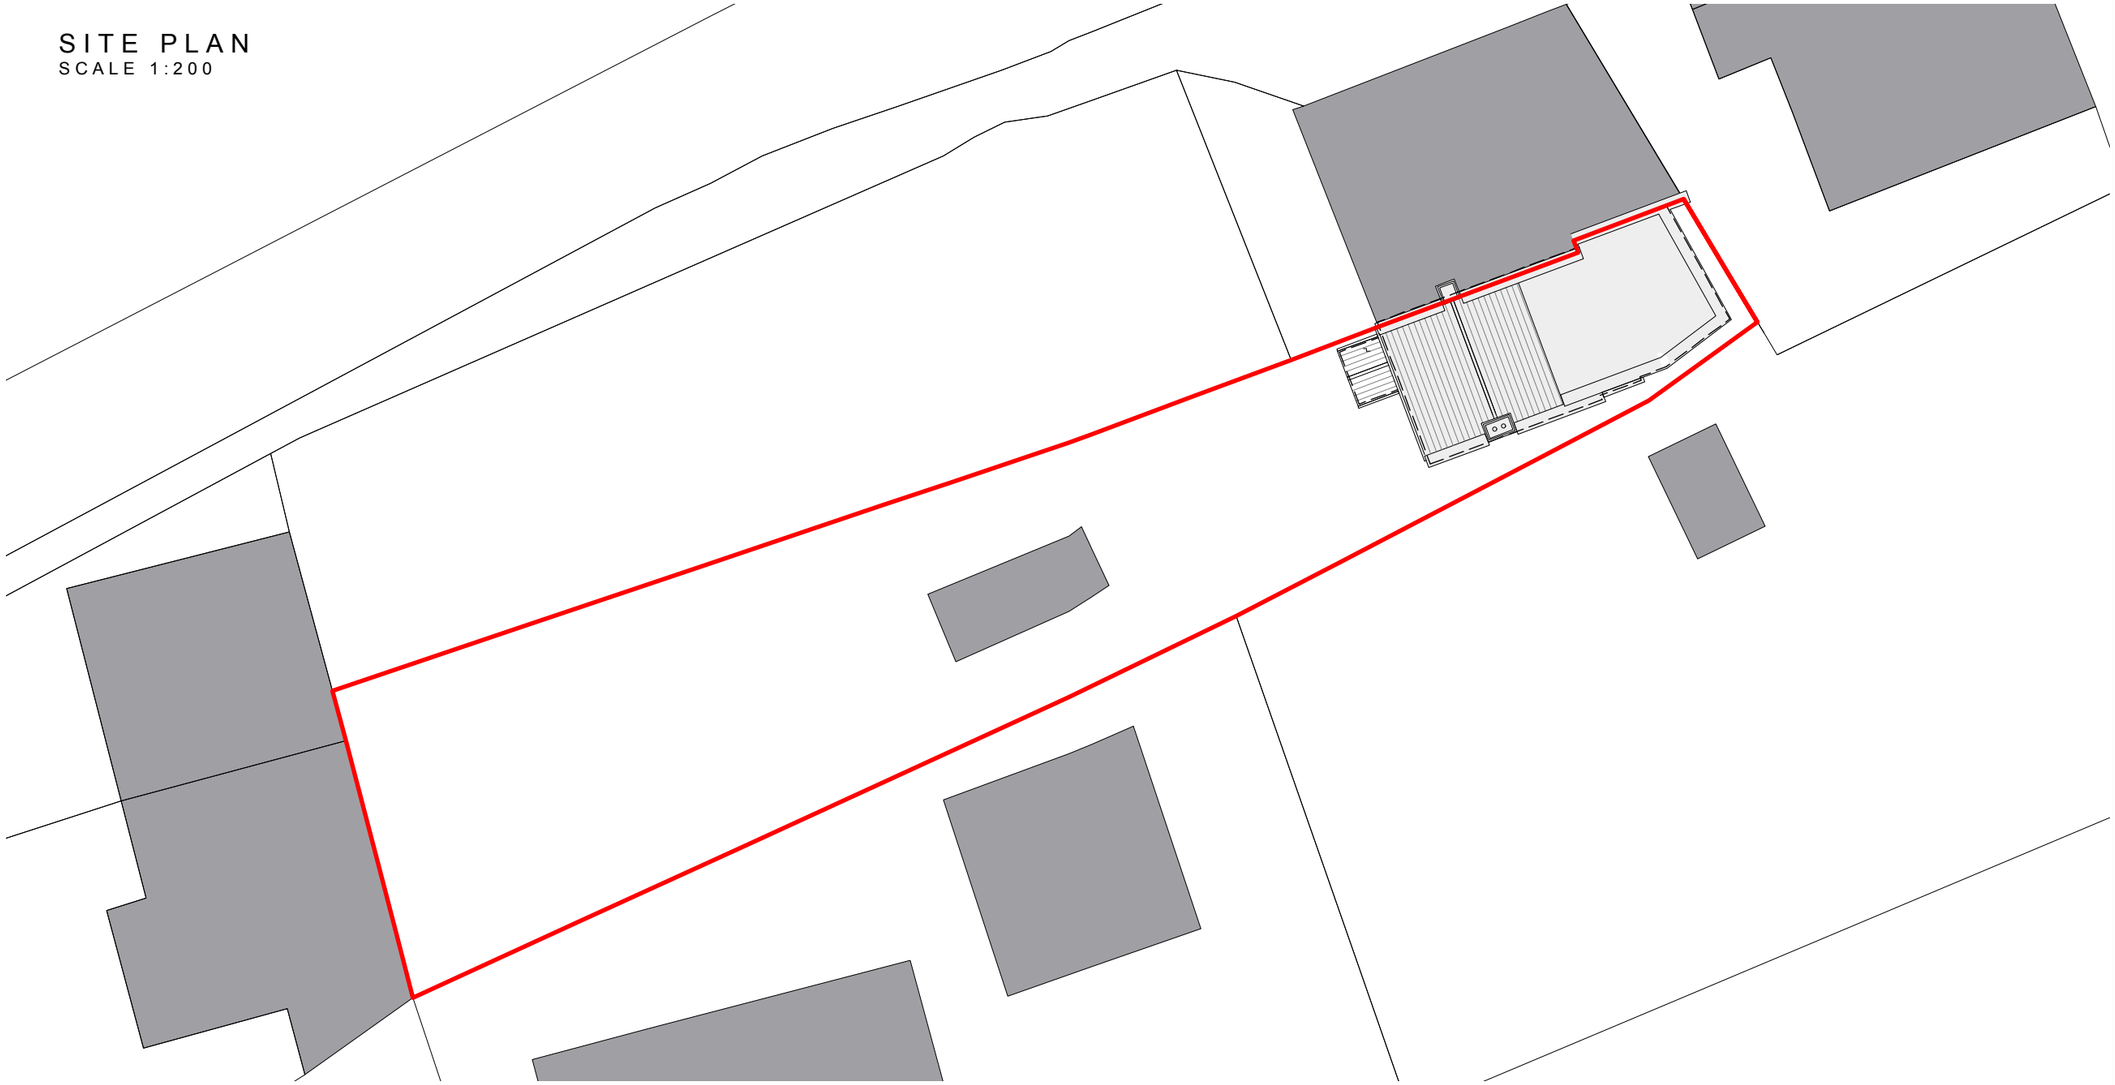

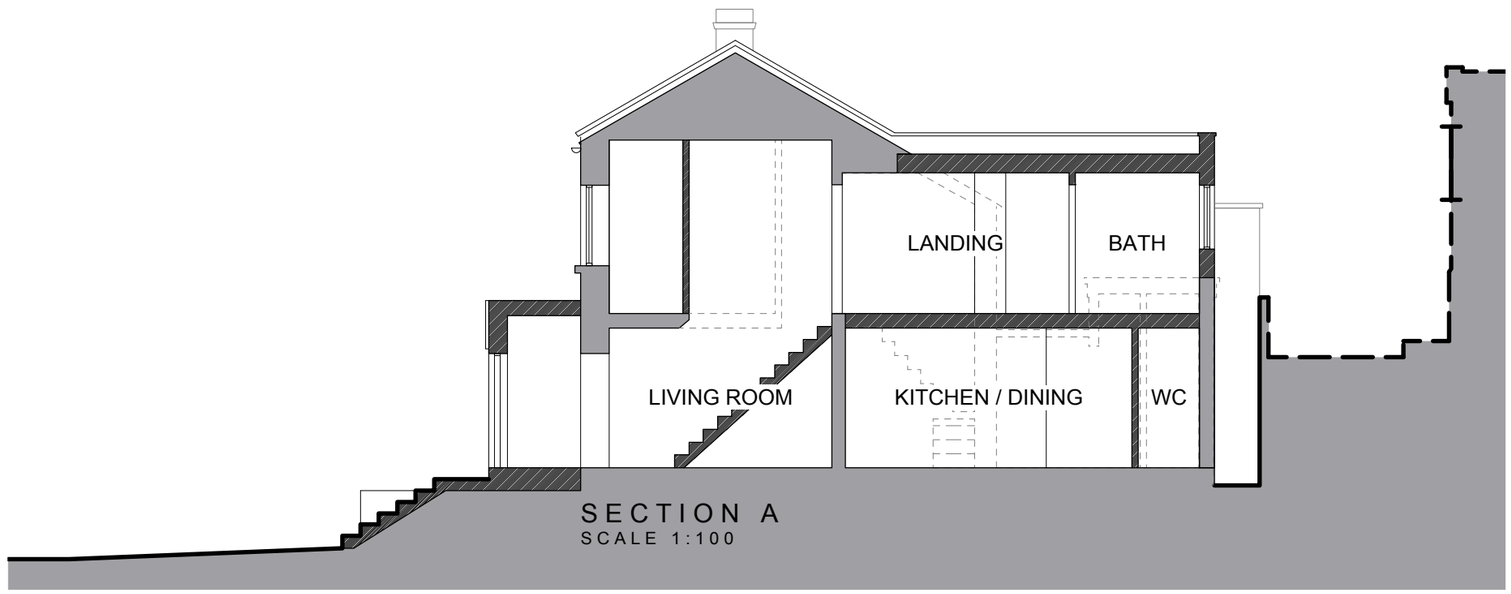

SECTION A
SCALE 1:100

PLANNING NOTES
-Dimensions can be scaled from this drawing for Planning.

DEMOLITION NOTES
-

CONSTRUCTION NOTES
-All dimensions must be checked on site and not scaled from this drawing

MAINTENANCE NOTES
-

N

0m 2m 4m 6m 8m 10m
SCALE 1:200

0m 1m 2m 3m 4m 5m
SCALE 1:100

HBHA
HAYLEY BREEN HOME ARCHITECT
T: 07736 443437 E: info@hbhomearchitect.co.uk

2 SOUTH VIEW
QUARRY ROAD, BOX

PROPOSED EXTENSION & ALTERATIONS

SITE PLAN & SECTION AS PROPOSED

Scale: 1:100 & 1:200 @ A3	2SV / 05
Date: 31/10/2023	