


EXISTING SIDE ELEVATION

EXISTING FRONT ELEVATION

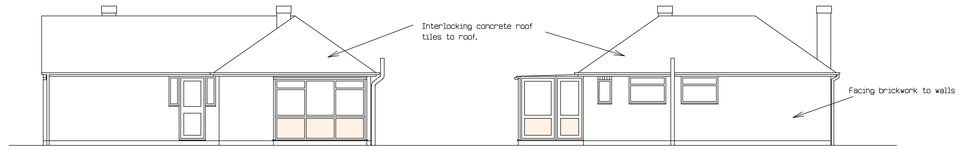


EXISTING SIDE ELEVATION

EXISTING REAR ELEVATION

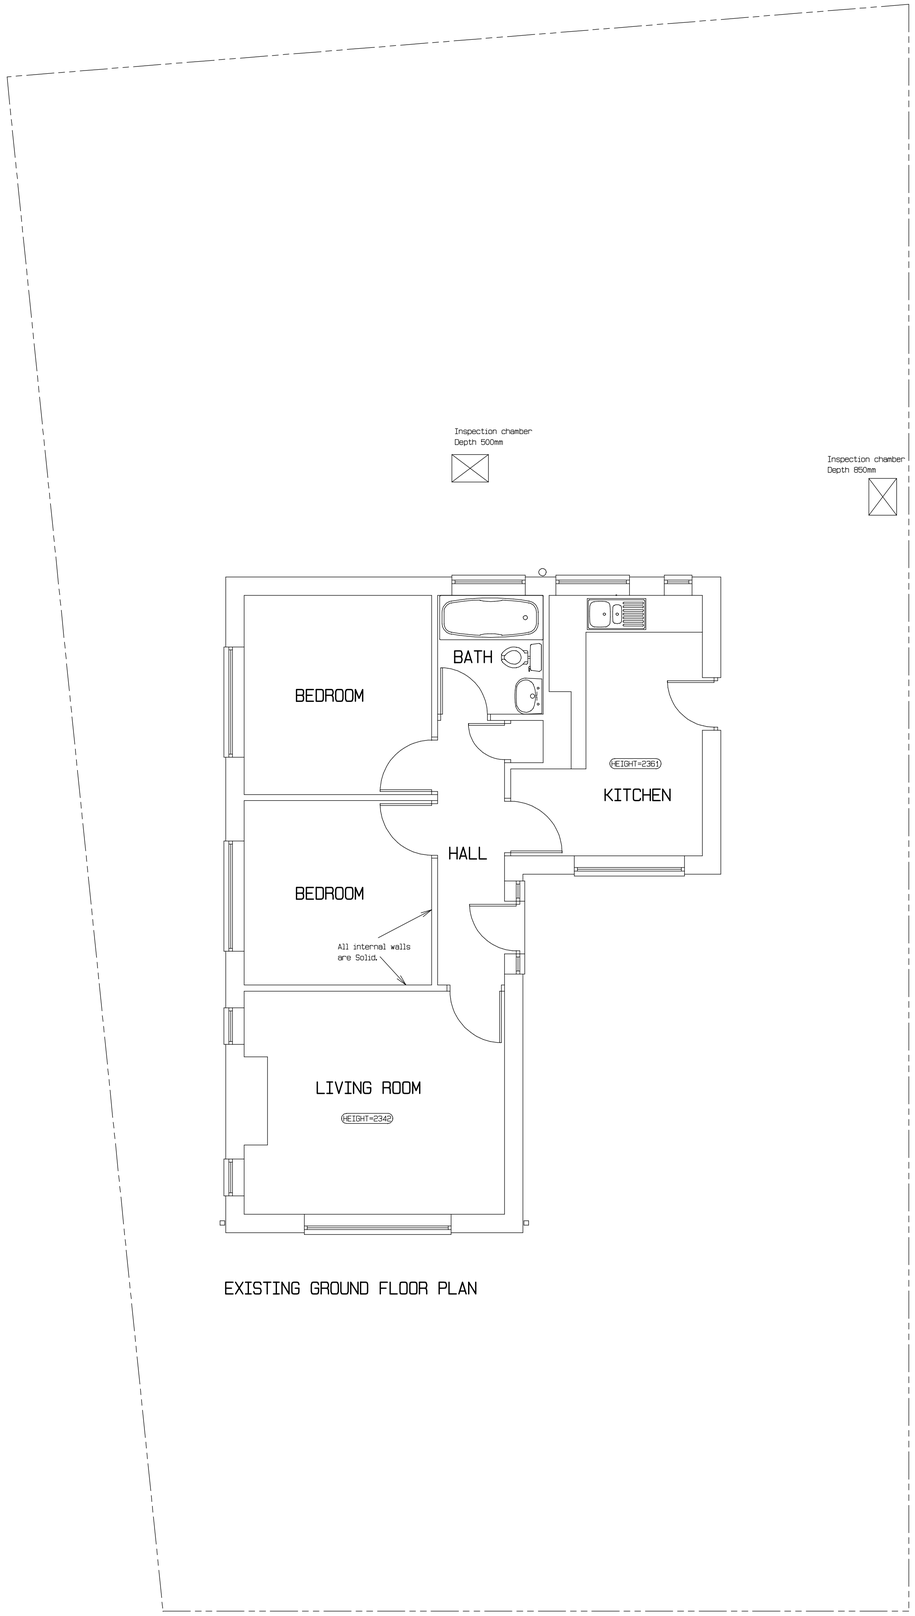


EXISTING GROUND FLOOR PLAN

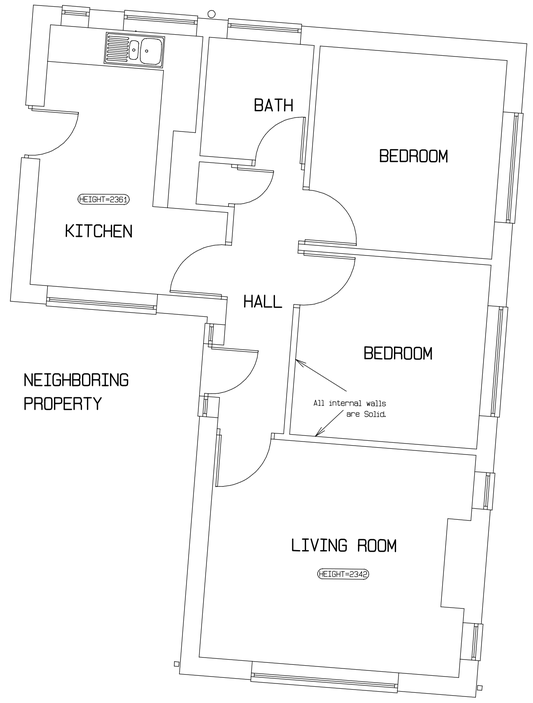


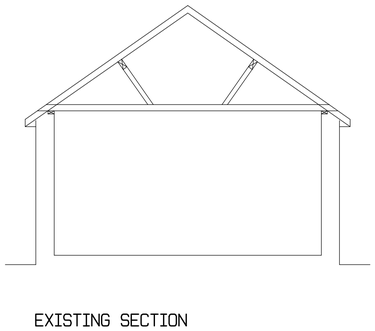

EXISTING SECTION

| CIL FLOOR AREAS CALC |
|---|
| EXISTING GROUND FLOOR PLAN - 56.6 SQM (Excluding existing conservatory) |
| EXISTING TOTAL FLOOR AREA - 56.6 SQM |

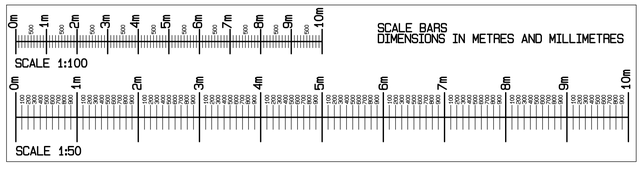


NEIL ARMSTRONG
ARCHITECTURAL SERVICES
31 Church Ground, South Marston,
Swindon, Wilts. SN3 4FL. Tel: (01793) 832158
Mobile: 07971 881162

client
MR L WARD AND MISS G CLIFFORD
TWO CHIMNEYS,
WITTS LANE
PURTON
NR SWINDON WILTS.
SN5 4ER

project
TWO CHIMNEYS,
WITTS LANE
PURTON
NR SWINDON WILTS.
SN5 4ER

title
SURVEY OF EXISTING.

| scale | date | drawn |
|---|---|---|
| 1:100 1:50 | 26-9-2023 | NBA |
| | | paper A1 |
| revision | no. | |
| | Y23-122-1 | |

Work to figured dimensions only.
Any queries should be
referred to the address shown above.
This drawing is the Copyright of
Neil Armstrong Architectural Services
and shall not be altered, copied or reproduced
in anyway without prior written consent.