Proposed Site plan

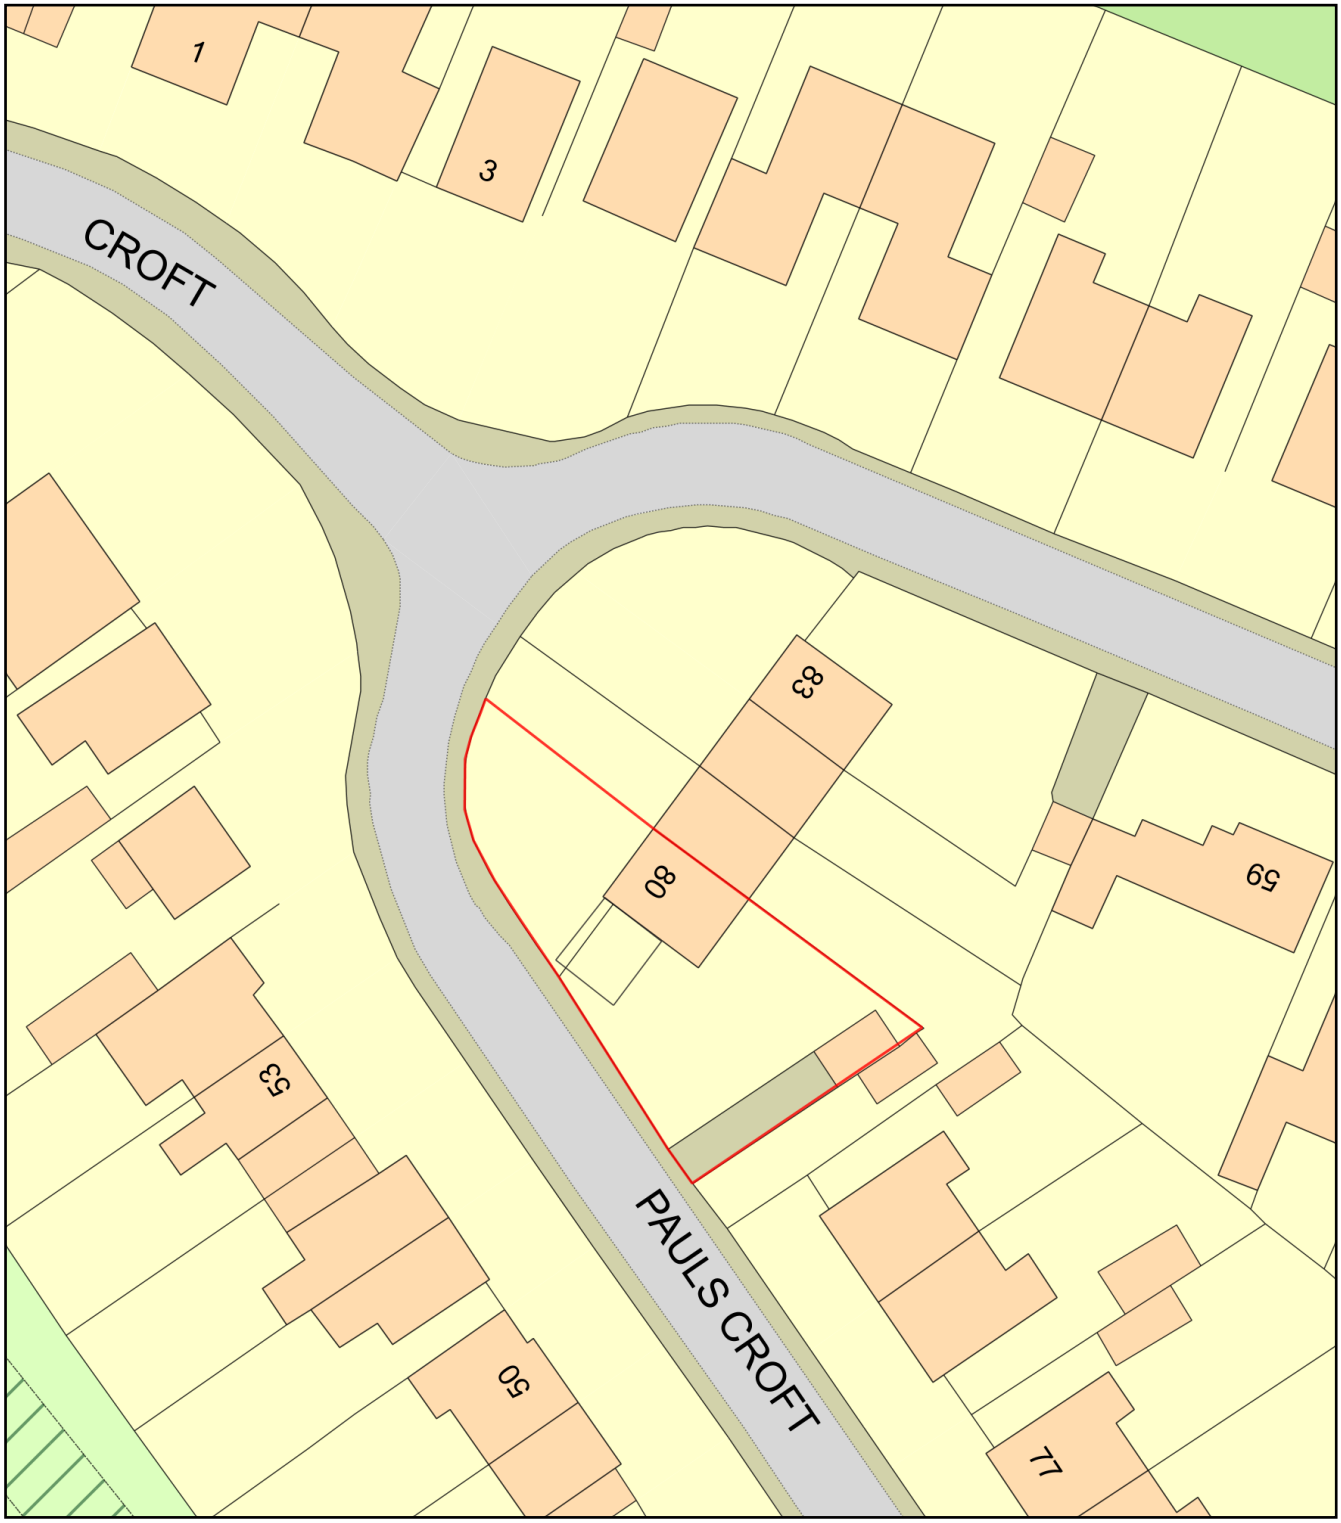

0 20
Metres

N

ReQuestaPlan

Plan Produced for: Mr & Mrs Mutlow

Date Produced: 05 Nov 2023

Plan Reference Number: TQRQM23309151910629

Scale: 1:500 @ A4

© Crown copyright and database rights 2023 OS 100042766