

1m 2m 3m


SCALE 1:20 @ A1

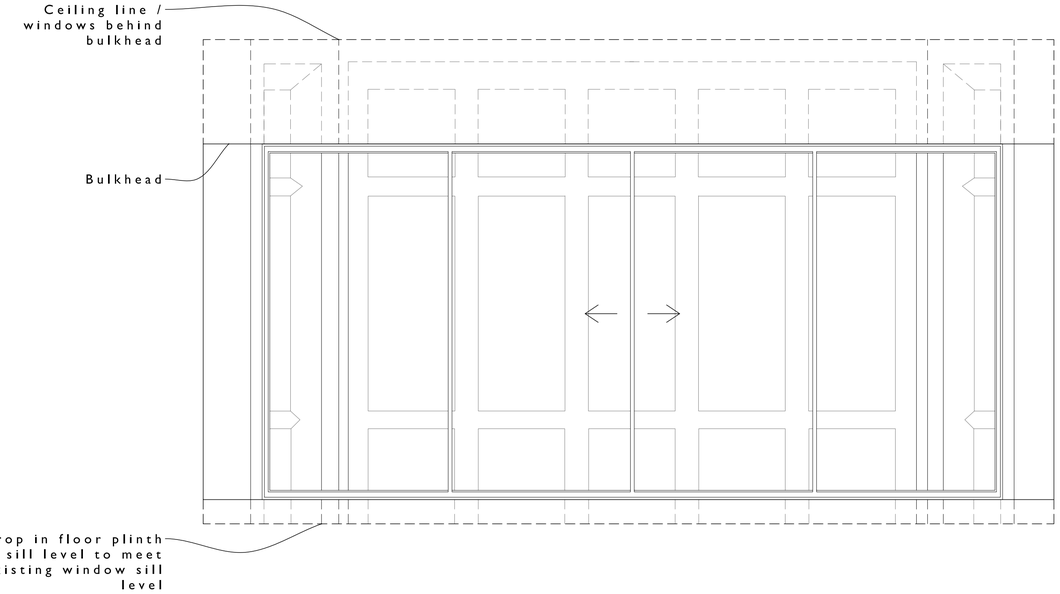


SG0.1 ELEVATION

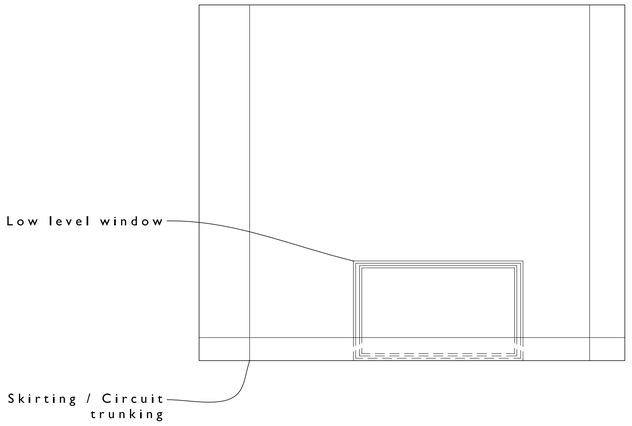


SG0.2 ELEVATION

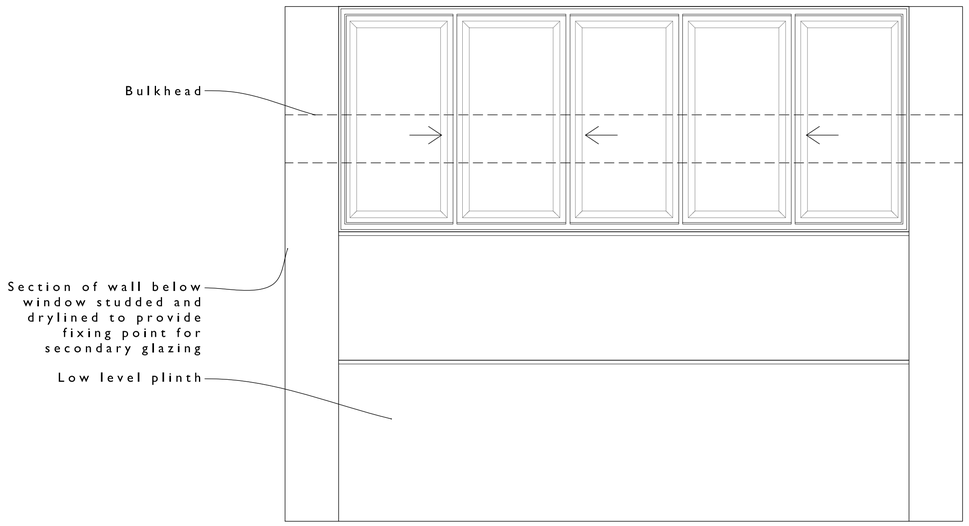

SG0.3 ELEVATION

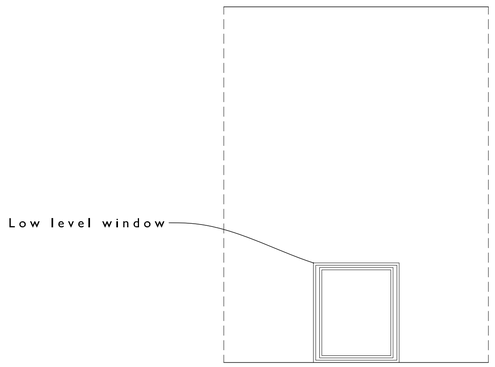

SG0.4 ELEVATION

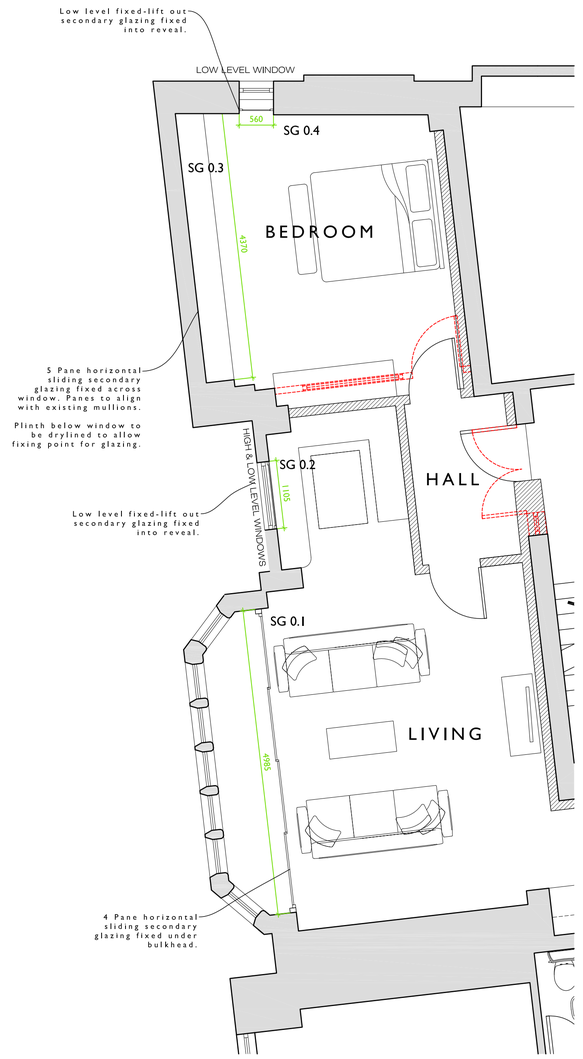

KEY PLAN 1:50

Rev.	DR.	CH.	Date	Notes
-	CSJ	GH	XX.11.23	First Issue

PROJECT: Cross Keys

DRAWING: Proposed Secondary Glazing Details

DRAWING No.: 4317_SK_003

SCALE: 1:20 @ A1
1:40 @ A3

DATE: NOV 2023

llewellyn harker lowe

home barn, gattrell, stanway lane, northend, bath, BA1 8EH
email architects@llewellynharker.com
Tel 01749 860022

© llewellyn harker architects 2022