New Windows

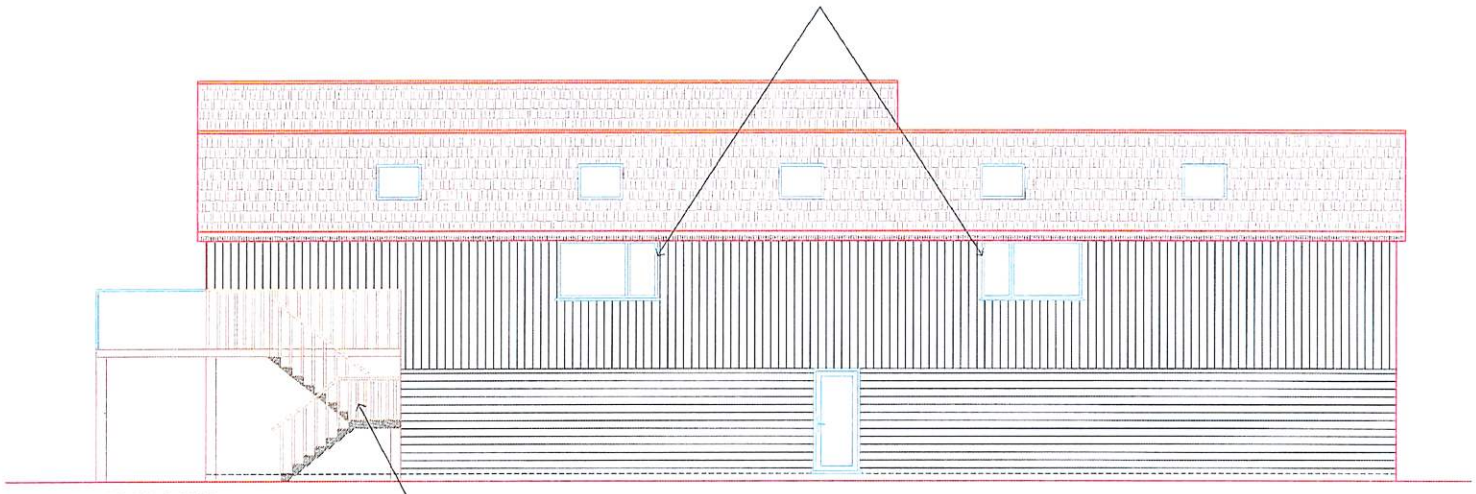

PROPOSED
SIDE ELEVATION-1

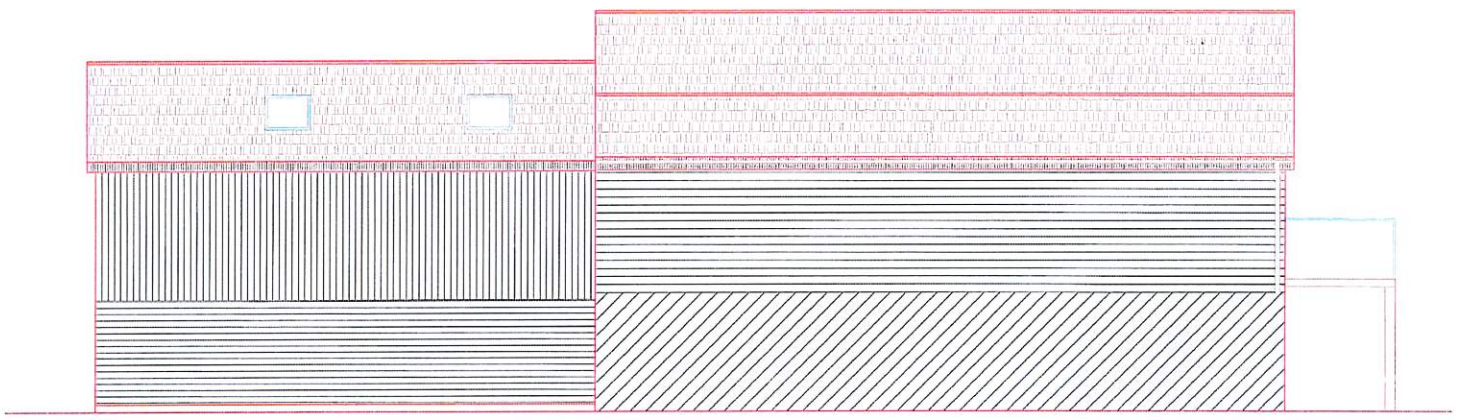

PROPOSED
SIDE ELEVATION-2

A 20.09.23 DA ISSUE / AMENDMENT — GK / BY	0 1 2 3 4 5 Metres SCALE 1:100@A3	Project : Balcony and external stairs, two windows and bi-fold doors	Sheet Title : Proposed Elevation Sheet no : 08	Address : Coombe Down Farm Blandford Road SALISBURY SP5 4LJ Applicant :