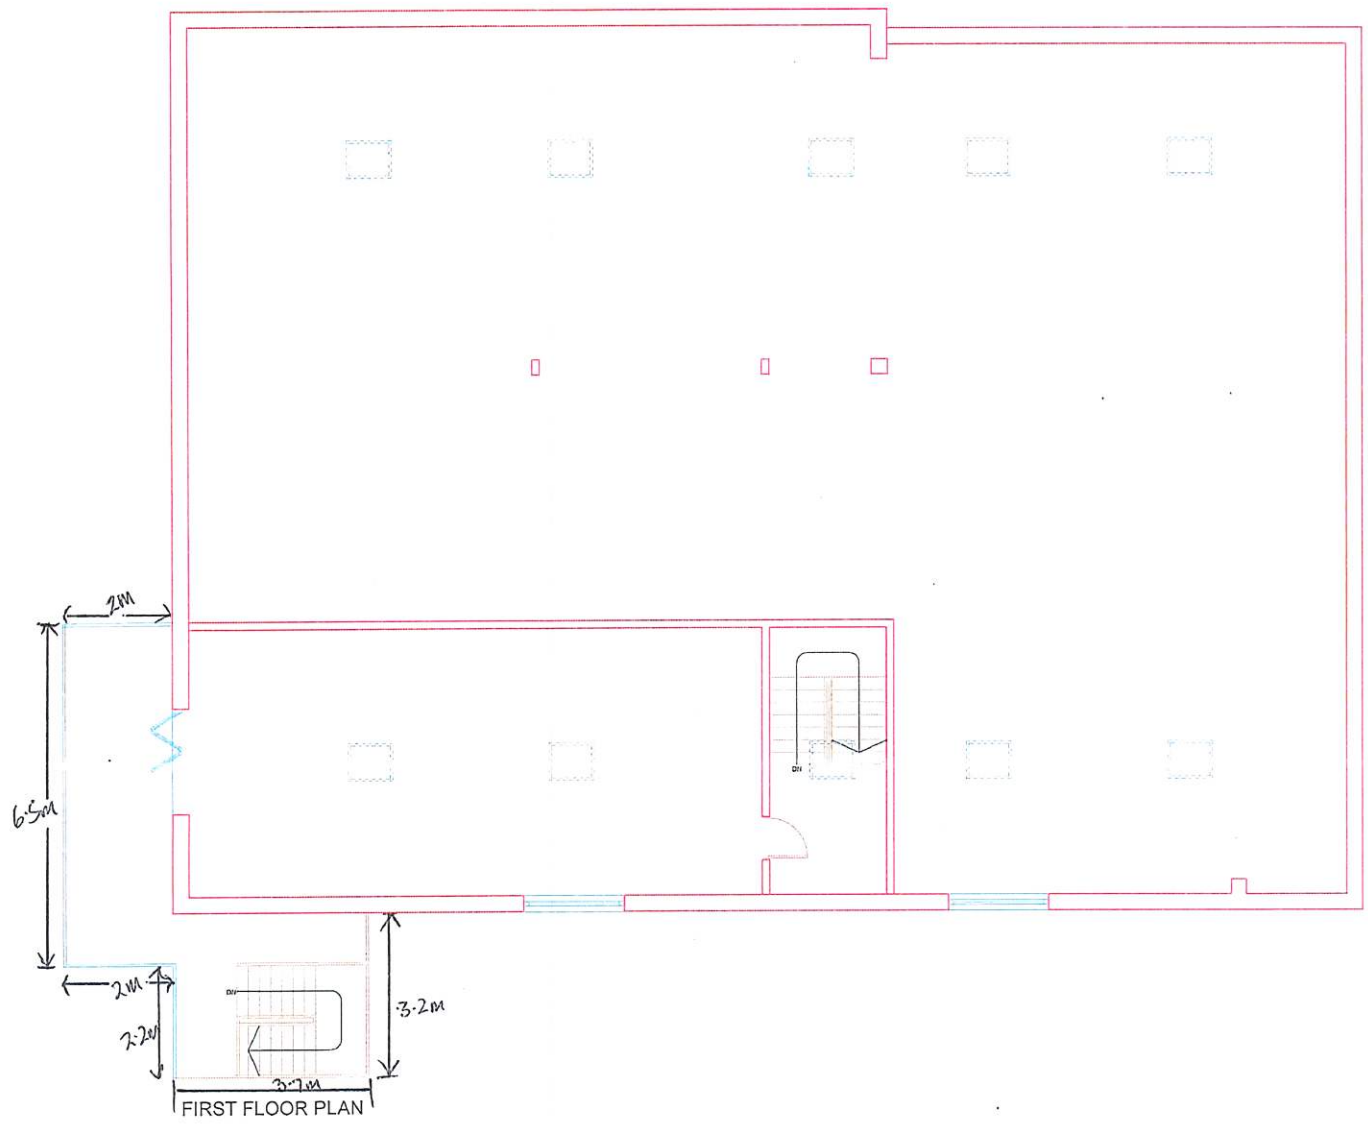

FIRST FLOOR PLAN

A 26.08.23 DA ISSUE / AMENDMENT — GK / BY	0 1 2 3 4 5 Metres SCALE 1:100@A3	Project : Balcony and external stairs, two windows and bi-fold doors	Sheet Title : Proposed Plan Sheet no : 04	Address : Coombe Down Farm Blandford Road SALISBURY SP5 4LJ Applicant :