NOTES:
All dimensions to be checked on site and any discrepancy notified to The Martin Ralph Group. Written dimensions are to be used in preference to scaled dimensions.

This drawing is the property of The Martin Ralph Group and must not be reproduced, in part or whole, or deviated from, without their permission.

It is essential that prior to commencement and during construction works, the contractor reviews the drawings and specification and discusses with the practice any inconsistencies, anomalies, non-industry standard features or other concerns.

For both pricing and construction purposes Structural, Mechanical and Electrical Engineers designs, calculations and sizes etc are to take preference over the layout drawings. Any discrepancies are to be brought to the immediate attention of The Martin Ralph Group.

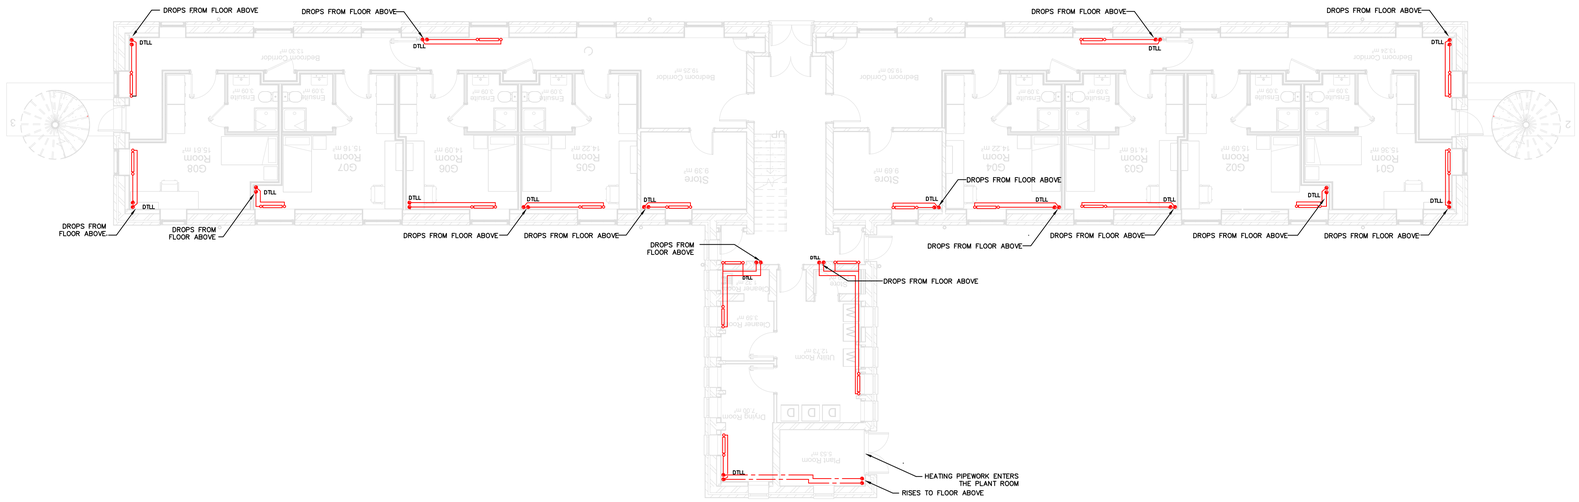

GRANBY
GROUND FLOOR
(1:100)

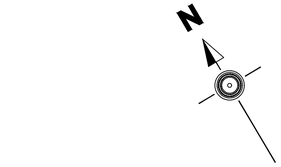

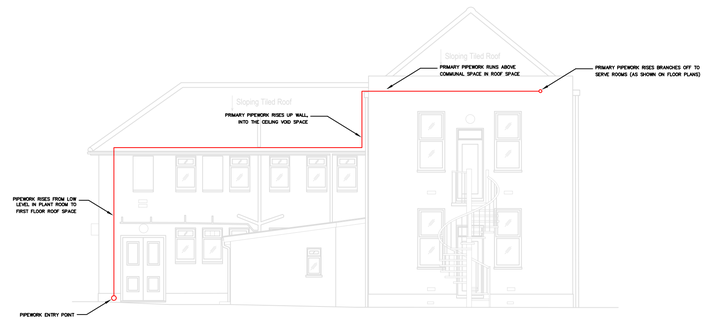

GRANBY
ELEVATION
(1:100)

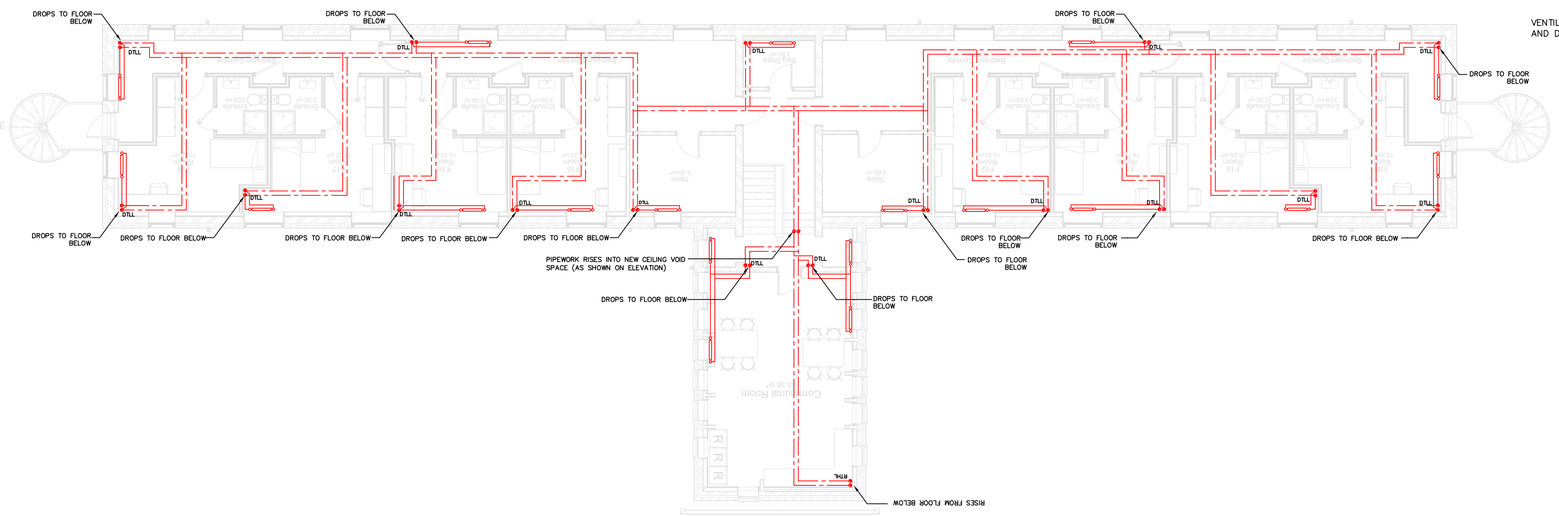

GRANBY
FIRST FLOOR
(1:100)

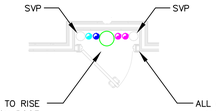

SERVICES RISER
(1:50)

KEY (1:100)

- HEATING PIPEWORK - AT LOW LEVEL
- HEATING PIPEWORK - AT HIGH / CEILING VOID LEVEL
- RADIATOR - TYPE TO BE SPECIFIED
- HEATING PIPEWORK RISER
- COLD WATER SERVICE RISER (TANK FED)
- COLD WATER SERVICE (TO FEED TO BASINS)
- EXTRACT DUCTWORK (RISING TO ROOF)
- DTLL — DROP TO LOW LEVEL
- RTHL — RISE TO HIGH LEVEL

METRES 0 1 2 3 4 5 6 7 8 9 10
SCALE BAR 1:100

PURPOSE
DRAFT FOR INFORMATION

AMENDMENTS	DATE

CLIENT
VIVO Defence Services Ltd.
Shared Services Centre Q3 Office,
Quorum Business Park,
Benton Lane,
Newcastle-upon-Tyne,
NE12 8EX

PROJECT
STANTON ST. QUINTIN,
WILTSHIRE SN14 6BT

PROPOSED FULL REFURBISHMENT
SLA BLOCK - GRANBY

DRAWING TITLE
PROPOSED LTHW PIPEWORK ROUTES

DATE	SCALE	PAPER SIZE
12/09/23	AS INDICATED	A1

DRAWN BY	REVIEWED BY
CA	

DRAWING No.	REVISION
22.099-M001	P1

MRG Martin Ralph Group
RICS CHARTERED SURVEYORS ARCHITECTS & ENGINEERS

11 Dragoon House
Hussar Court
Brankles Business Park
Portsmouth
Hampshire
PO7 7SF
www.martinralph.co.uk
info@martinralph.co.uk
T. 023 9225 7711
F. 023 9225 7712