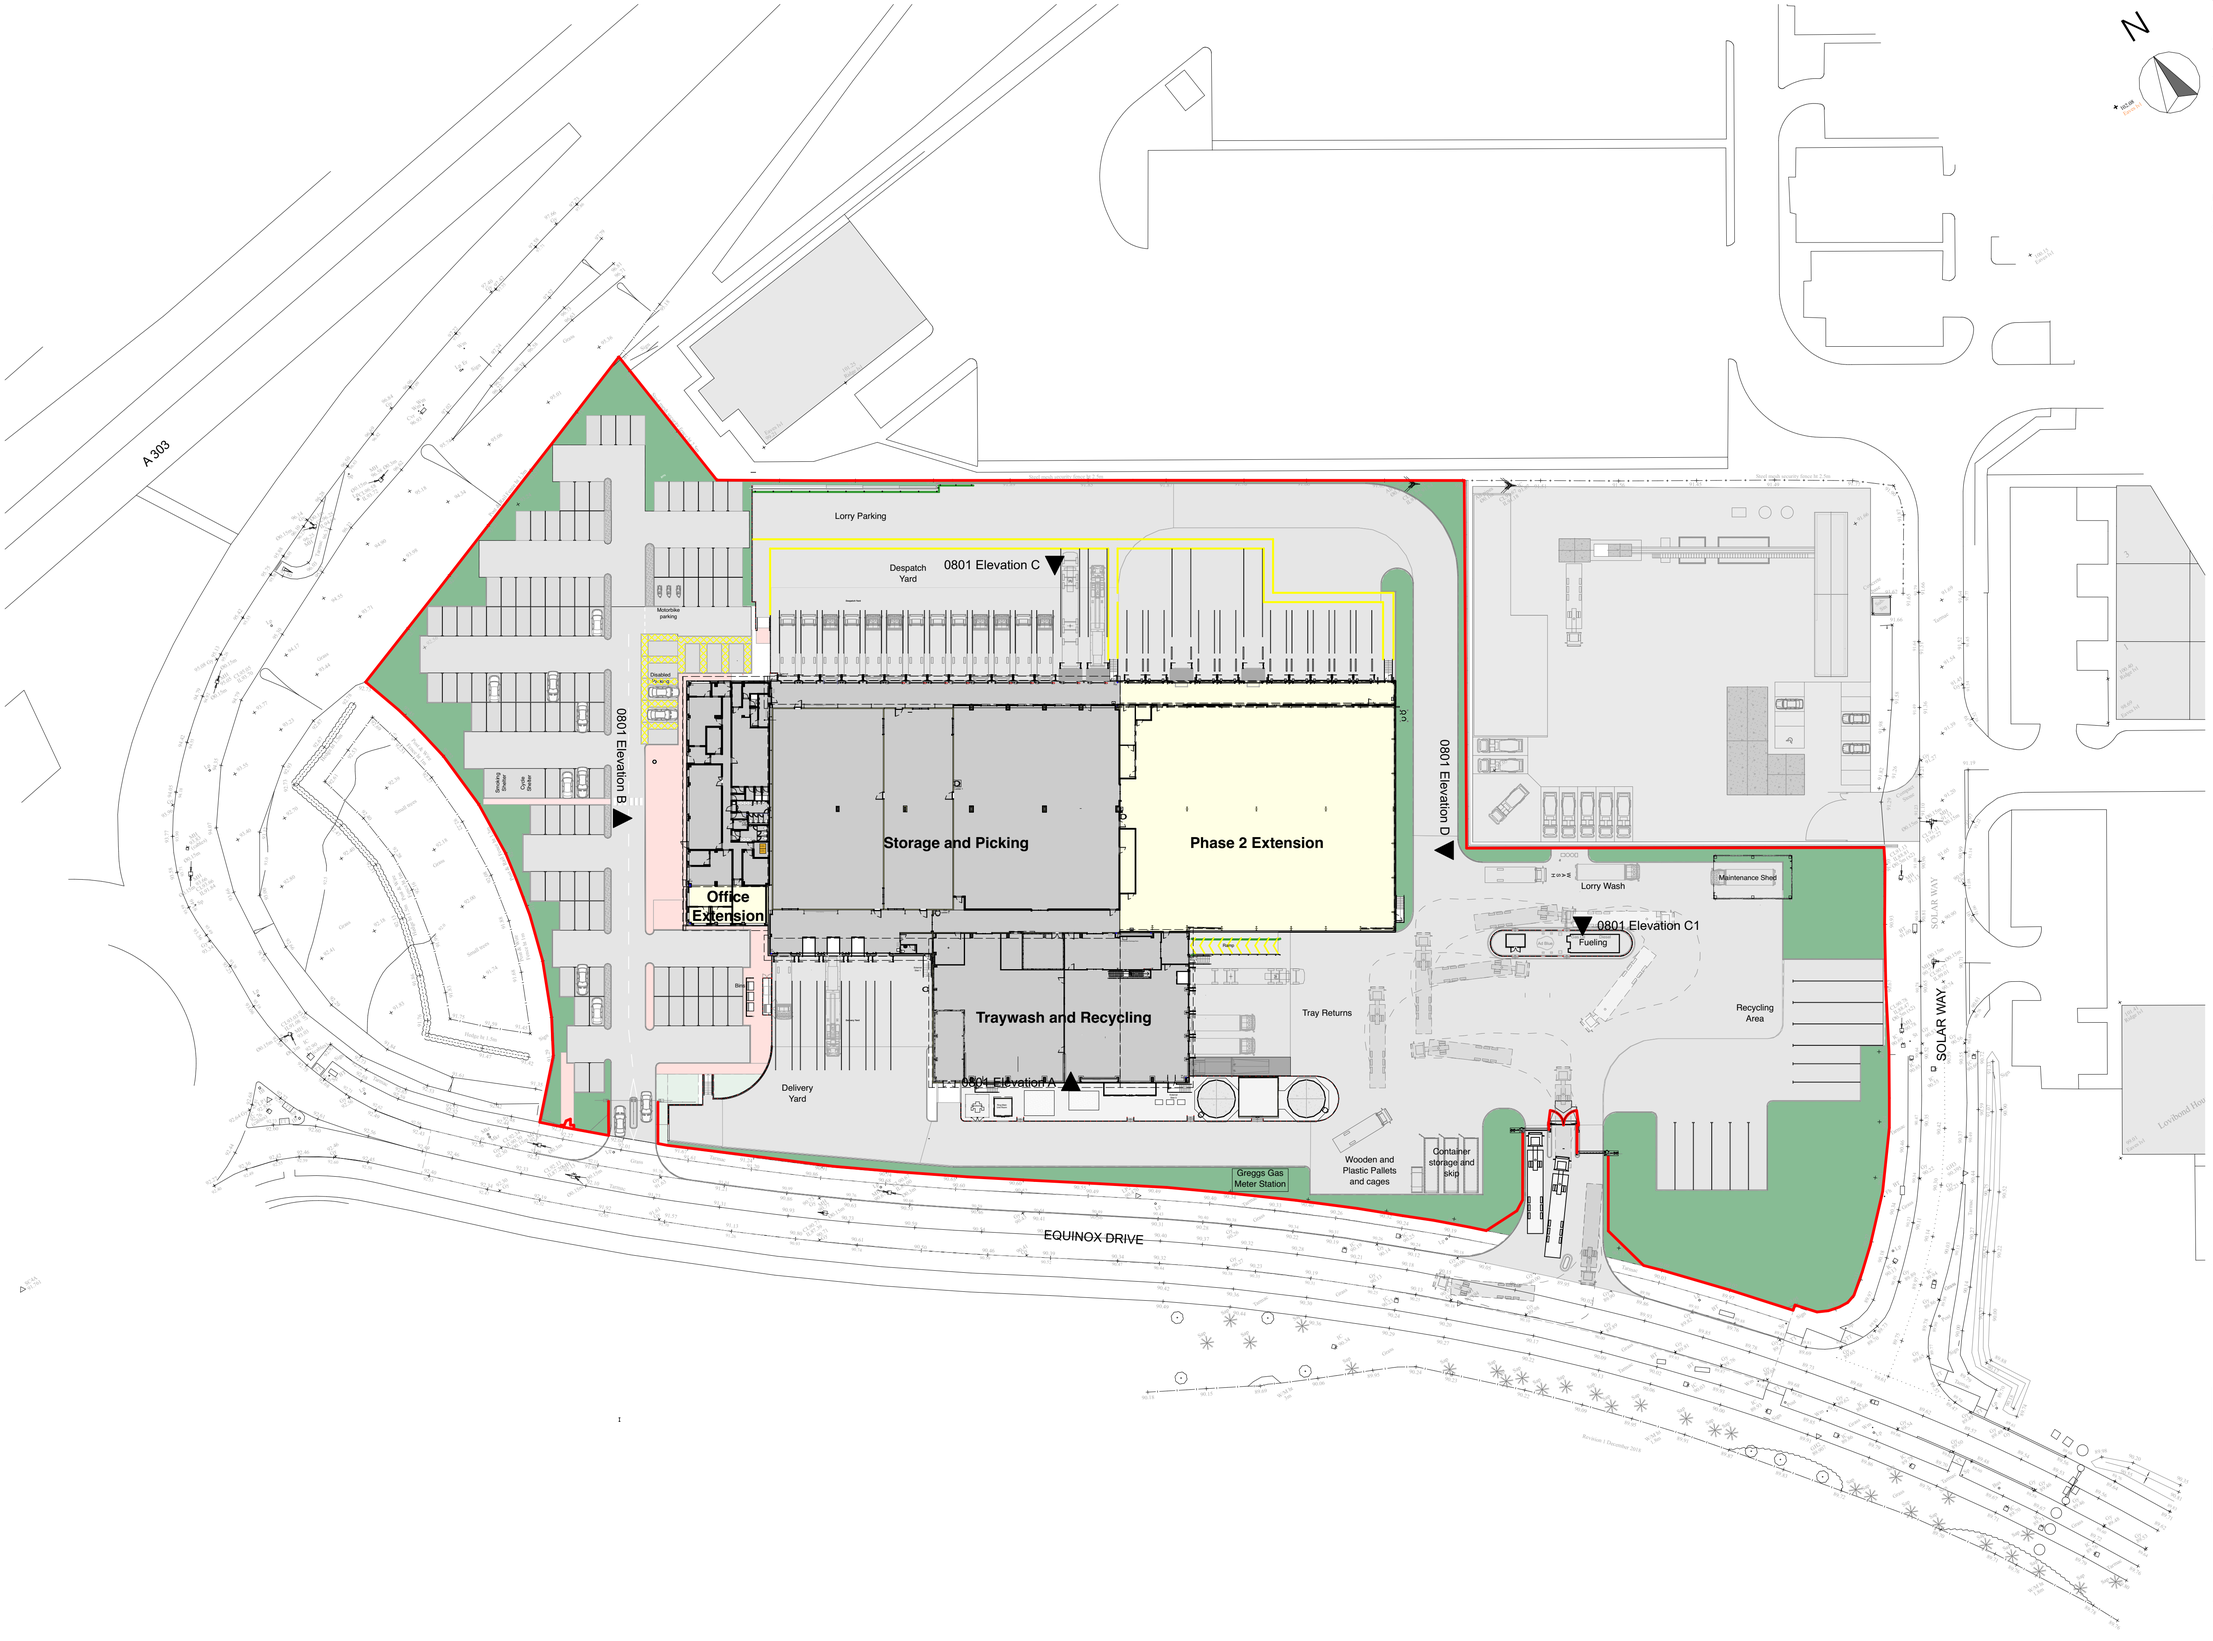

N

information container identification

project	originator	functional breakdown	spatial breakdown	form	discipline	number
GRAMES2 -	CFL -	P2 -	ZZ -	AP -	A -	05001

metadata
S2 P02 ####

drawing title: Proposed Site Plan Phase 2
scale: 1:500 @ A1

Drawing Sign Off

print name	sign
on behalf of	date

0 5 10 25m

Scale 1:500

Site Address:

Solstice Park
Equinox Drive
Amesbury
Salisbury
SP4 7SZ

Easting - 417459
Northing - 142065

Key:

Hatch denotes the works associated with the office extension of which this application relates.

Proposed Office Extension Area = 87.95Sqm.

Site Security Fence Line as detail on drawing 2248-CFL-00-XX-PL-A-P-2561

rev	status	ref.	notes	orig.	date
P02	S2	Ch.2.02.5	Stage 3 Section 73 Planning Application Submission.	P02	03/11/2023
P01	S2	Ch.2.02.4	Stage 3 S73 Planning Application Submission to Client for Review and Comment.	P01	31/10/2023
		Ch.2.00.2	Drawing created		

This drawing and its contents, on paper and as the originating data file, remain the copyright of CoxFreeman © CoxFreeman, 2023.
Cox Freeman Ltd., 4th Floor, 39 Stoney Street, Nottingham NG1 1LX
t 0115 950 5075 / f 0115 948 3128
info@coxfreeman.co.uk / www.coxfreeman.co.uk

GREGGS

CoxFreeman

appointing party: Greggs PLC	project created: February 2023
project: Amesbury DC Phase 2	CFL job reference: 2430
drawing title: Proposed Site Plan Phase 2	scale: 1:500 @ A1

RIBA Plan of Work Stage
Stage 3 Spatial Coordination

uniclass classification
PM_40_50_65: Planning permission

status description	code	revision
Suitable for information	S2	P02

information container identification

project	originator	functional breakdown	spatial breakdown	form	discipline	number
GRAMES2 -	CFL -	P2 -	ZZ -	AP -	A -	05001