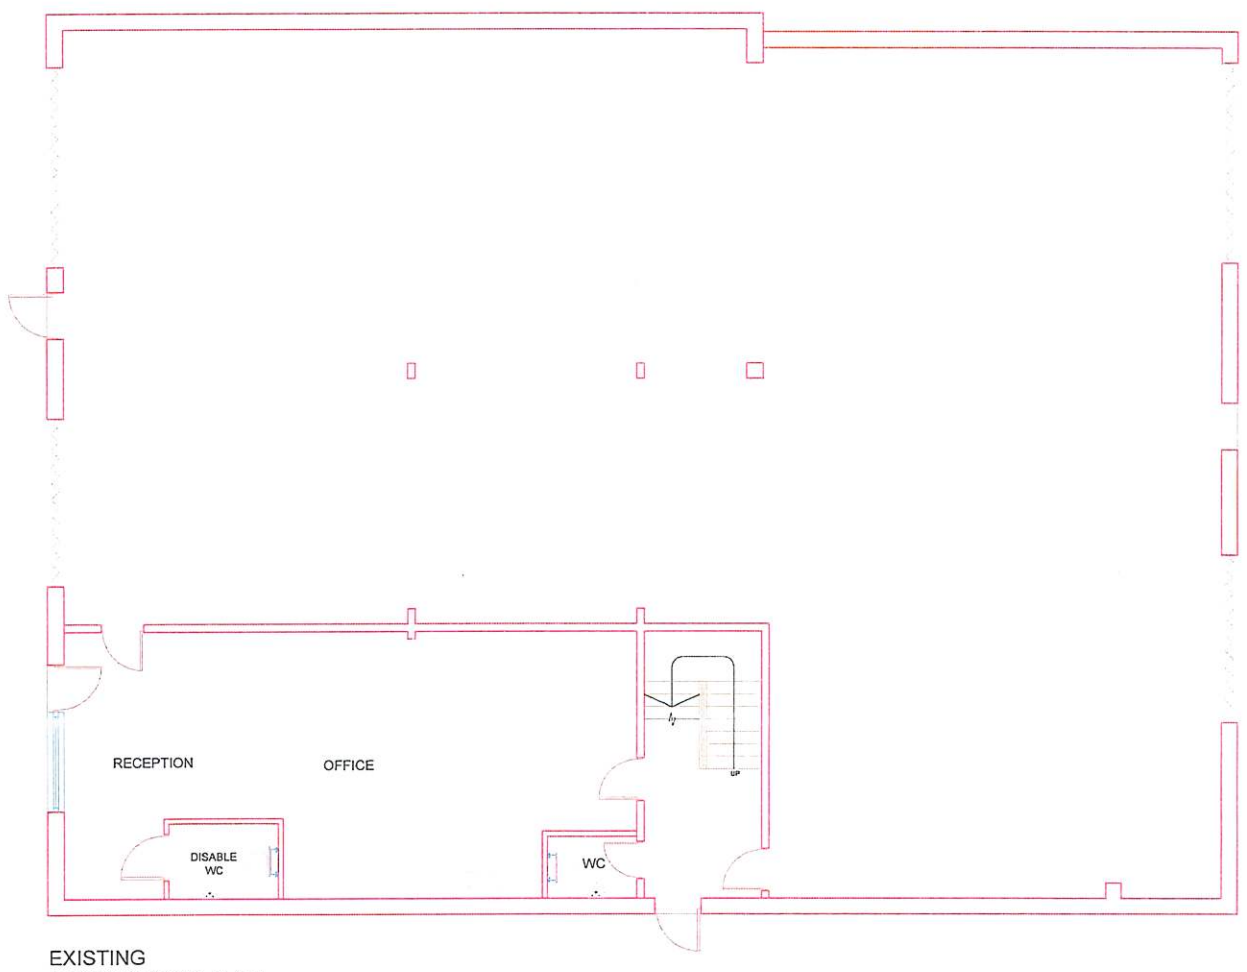

EXISTING
GROUND FLOOR PLAN

A	28.08.23	DA ISSUE AMENDMENT	GK BY

0 1 2 3 4 5
Metres

SCALE 1:100@A3

Project :

Balcony and external stairs, two windows and bi-fold doors

Sheet Title :

Existing Plan

Sheet no : 01

Address :
Coombe Down Farm Blandford Road
SALISBURY
SP5 4LJ

Applicant :