Ivy House

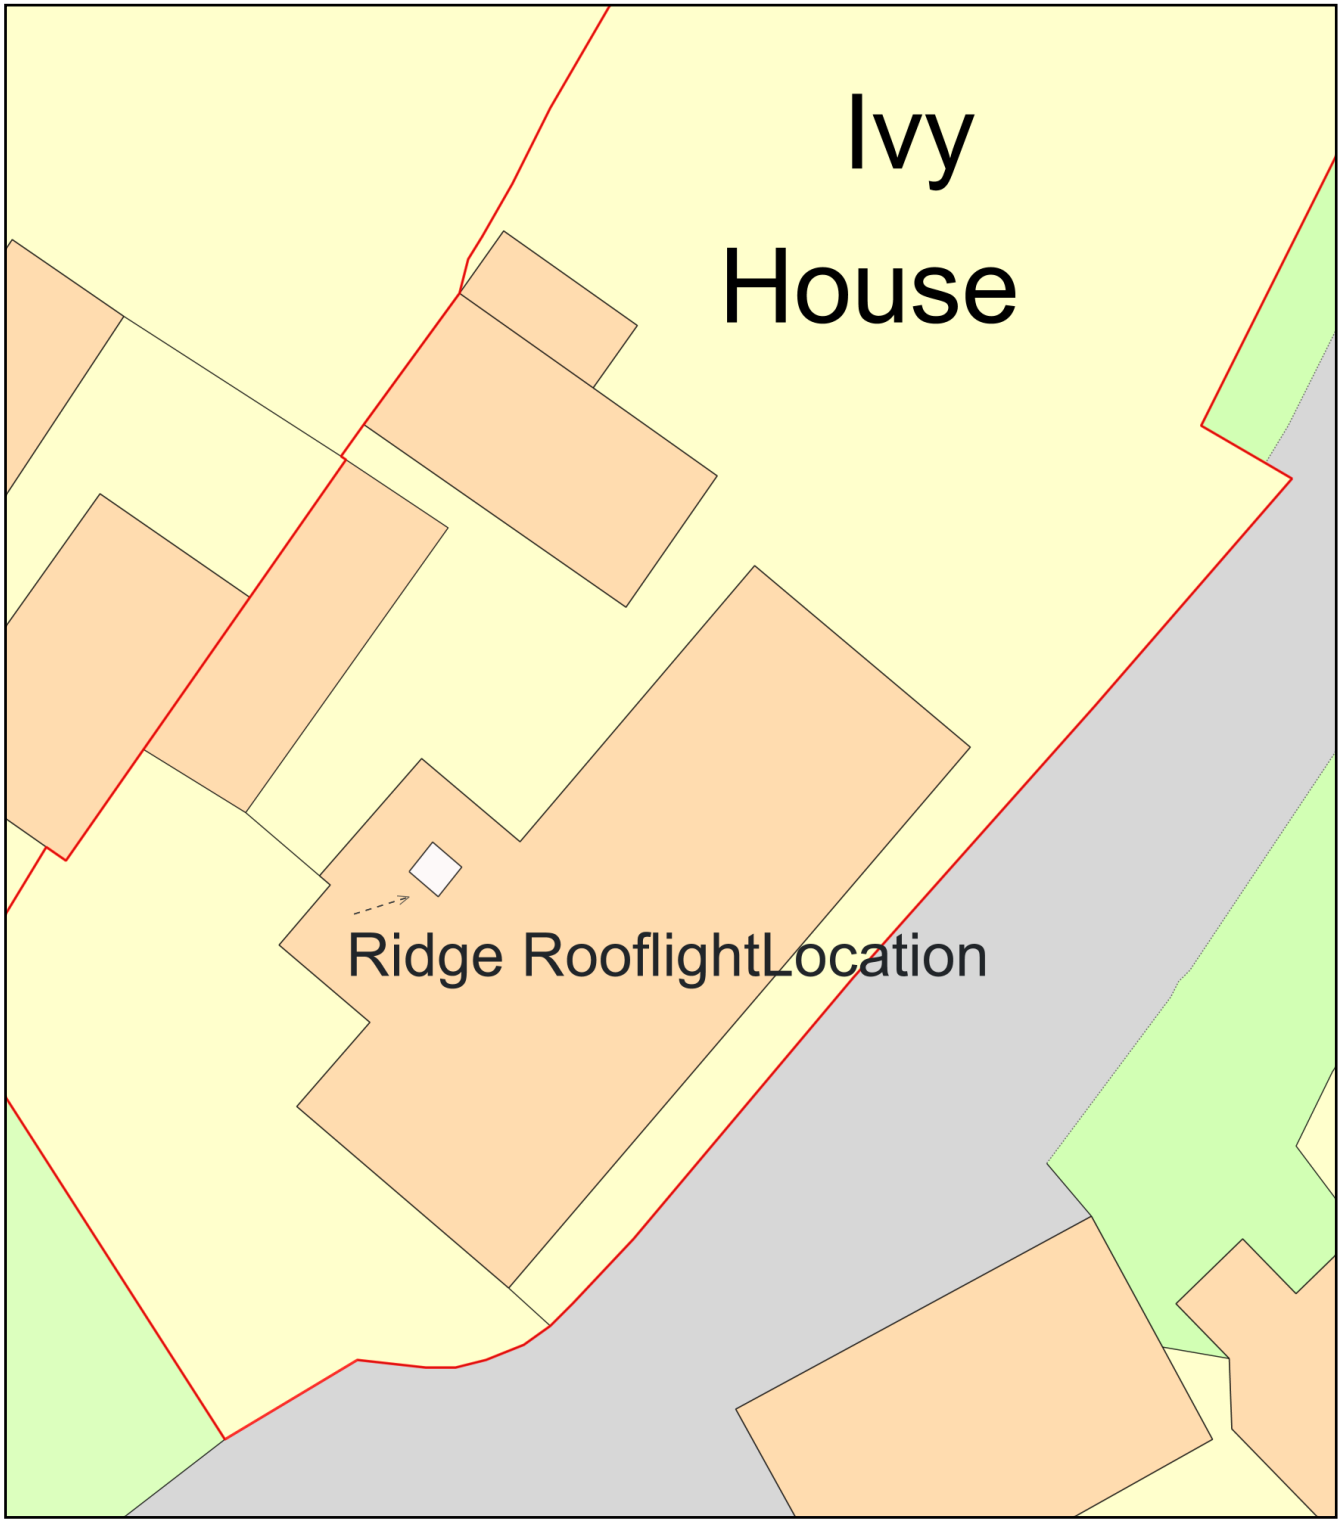

0 10
Metres

N

ReQuestaPlan

Plan Produced for: Ed Elletson

Date Produced: 27 Oct 2023

Plan Reference Number: TQRQM23300123423334

Scale: 1:200 @ A4

© Crown copyright and database rights 2023 OS 100042766