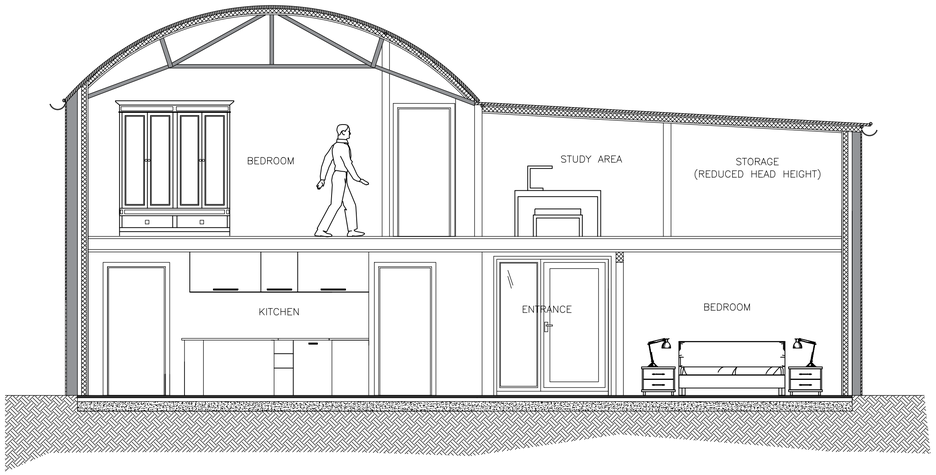

C-04 PROPOSED SECTION A-A
SCALE 1:100 @ A1

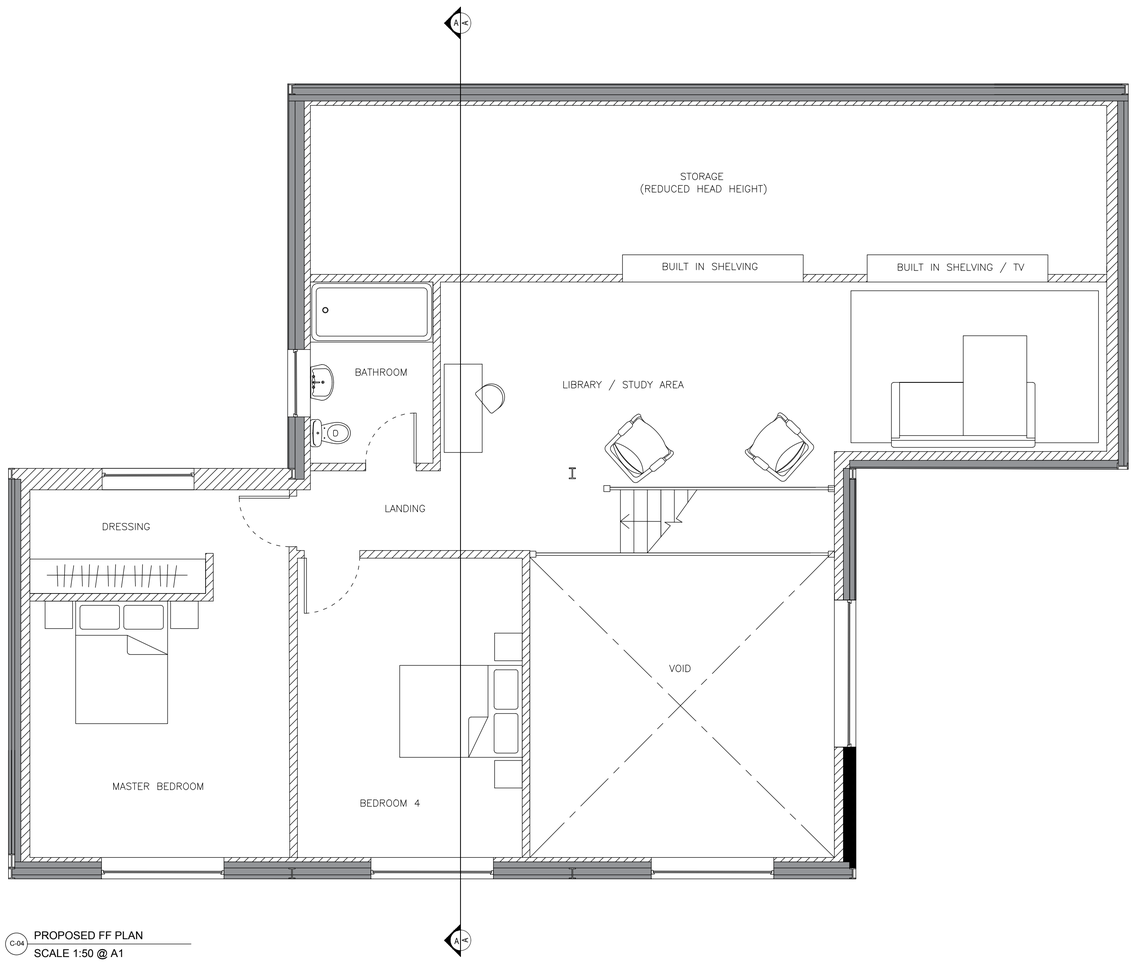

C-04 PROPOSED FF PLAN
SCALE 1:50 @ A1

THIS DRAWING IS TO BE USED FOR PLANNING PURPOSES ONLY AND NOT FOR CONSTRUCTION

THIS DRAWING IS PROPERTY OF AE.EVANS

COPYRIGHT IS RESERVED BY THEM AND THE DRAWING IS ISSUED ON THE CONDITION THAT IT IS NOT COPIED, REPRODUCED OR DISCLOSED TO ANY UNAUTHORISED PERSON WITHOUT WRITTEN CONSENT OF AE.EVANS

© COPYRIGHT

SCALE BAR (1:50)
0 1 2 3 4 5

REV:	DESCRIPTION:	BY:	DATE:
A	WINDOW ON PLAN		28.06.2023

PROJECT:
CHESTNUT FARM
CHURCH LANE
DAUNTSEY
CHIPPENHAM
SN15 4HW

CLIENT:
E + V KIDNER

TITLE:
BUILDING C
PROPOSED FF PLAN + SECTION

SCALE:	DATE:	DRAWN:	CHECKED:
1:50 @ A1	01.07.2023	AE	

PROJECT NO:	DRAWING NO:	REVISION:
KIDN01	P-C-04	A