Proposed Elevations - Sheet 1:

THE OLD RECTORY, EAST KNOYLE



North Facing Elevation (Scale 1:50 @ A1):

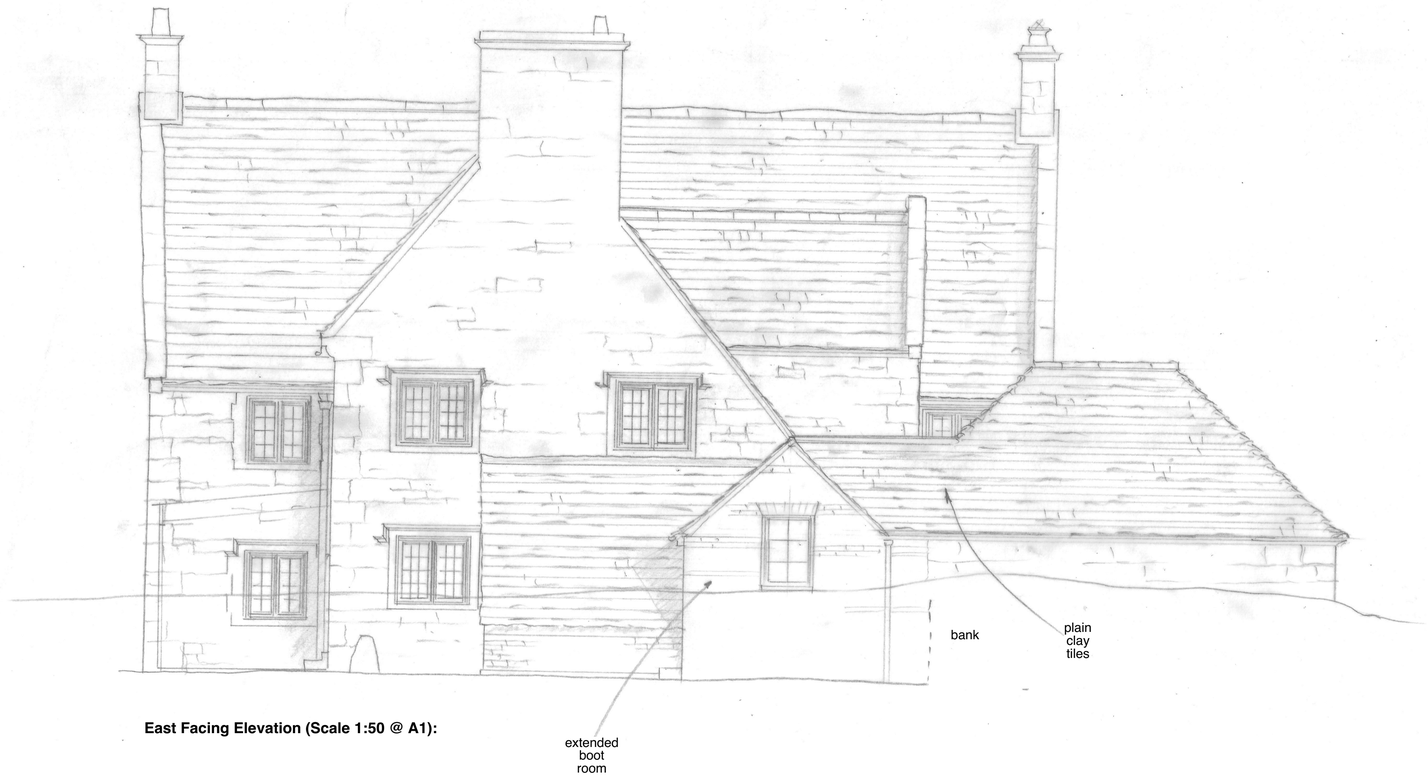

East Facing Elevation (Scale 1:50 @ A1):

0 5 10 M

Scale 1:50 @ A1

THESE DRAWINGS ARE FOR PLANNING PURPOSES ONLY
ALL MEASUREMENTS MUST BE CHECKED ON SITE
THESE DRAWINGS ARE NOT FOR CONSTRUCTION

TFH REEVE

ARCHITECTURAL DESIGN · CONSULTANCY
SURVEYS · RESTORATION
CONSERVATION EXPERTISE

Tel: 01747 828677

DONHEAD MILL
DONHEAD ST ANDREW
SHAFTESBURY
DORSET SP7 9EP

FAX: 01747 829205
e-mail: mail@dalbyreeve.co.uk

CLIENT:	Mr & Mrs P Aitken-Quack	SCALE:	as shown
JOB:	The Old Rectory, East Knoyle, Salisbury, Wiltshire, SP3 6AQ.	DATE:	09/2023
		DRAWN:	
		CHECKED:	TFR
DWG:	Proposed Elevations - Sheet 1	DWG Nº:	1507/06A