

NORTH ELEVATION

TRANSLUCENT PANELS



SOUTH ELEVATION

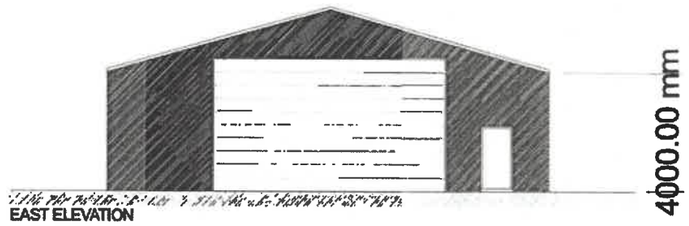

EAST ELEVATION



WEST ELEVATION

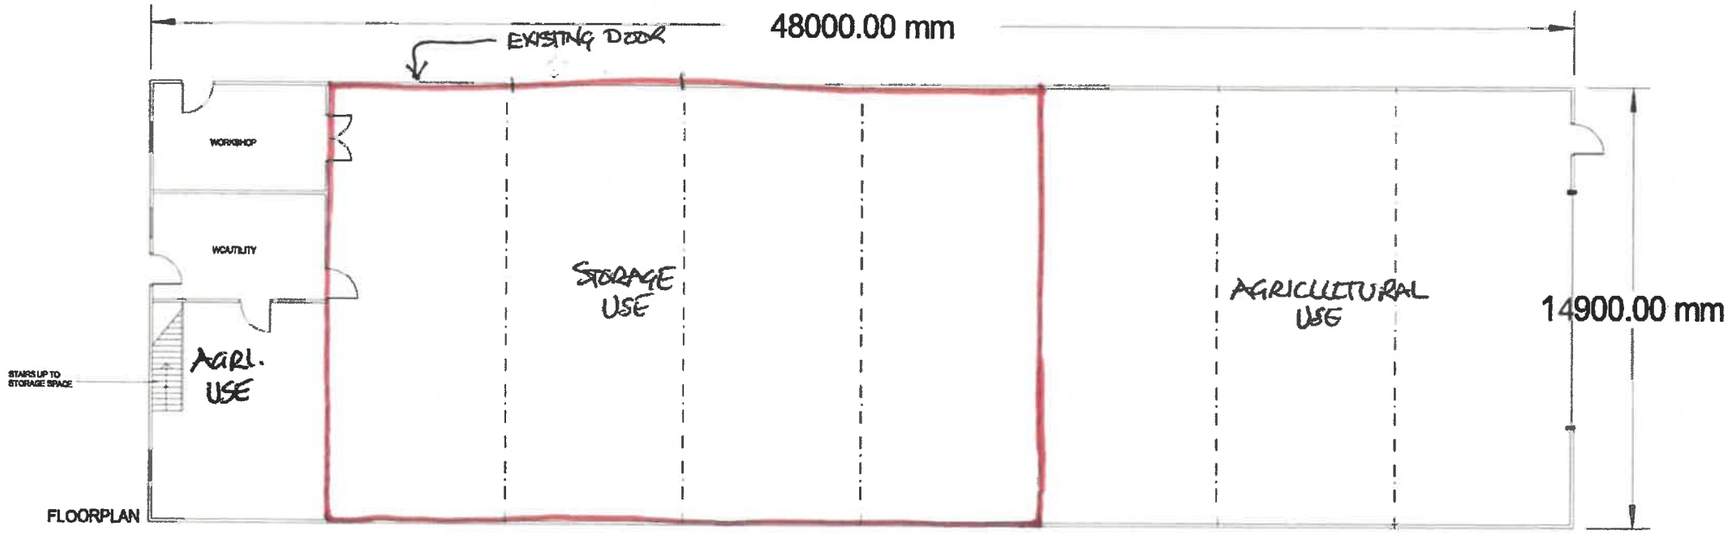

FLOORPLAN

0 1 2 3 4 5m

Revision A, April 2022: Scheme amended.

Willis & Co.

Chartered Town Planners
30 The Causeway, Chippenham, Wiltshire, SN15 3DB.
Telephone: 01249 444973 Facsimile: 01249 655556
Email: Willisplan@aol.com

Client; V & V Hilton Trust.
Title; West Hayleaze Farm, Crudwell, Malmesbury, Wiltshire.

Elevations and floorplan of proposed barn.

Scale; 1:200 @ A3 Date; April 2022 Drawing no; VV-JH-04/B

This drawing is copyright and may not be reproduced, in whole or part, without the express consent of Willis & Co.