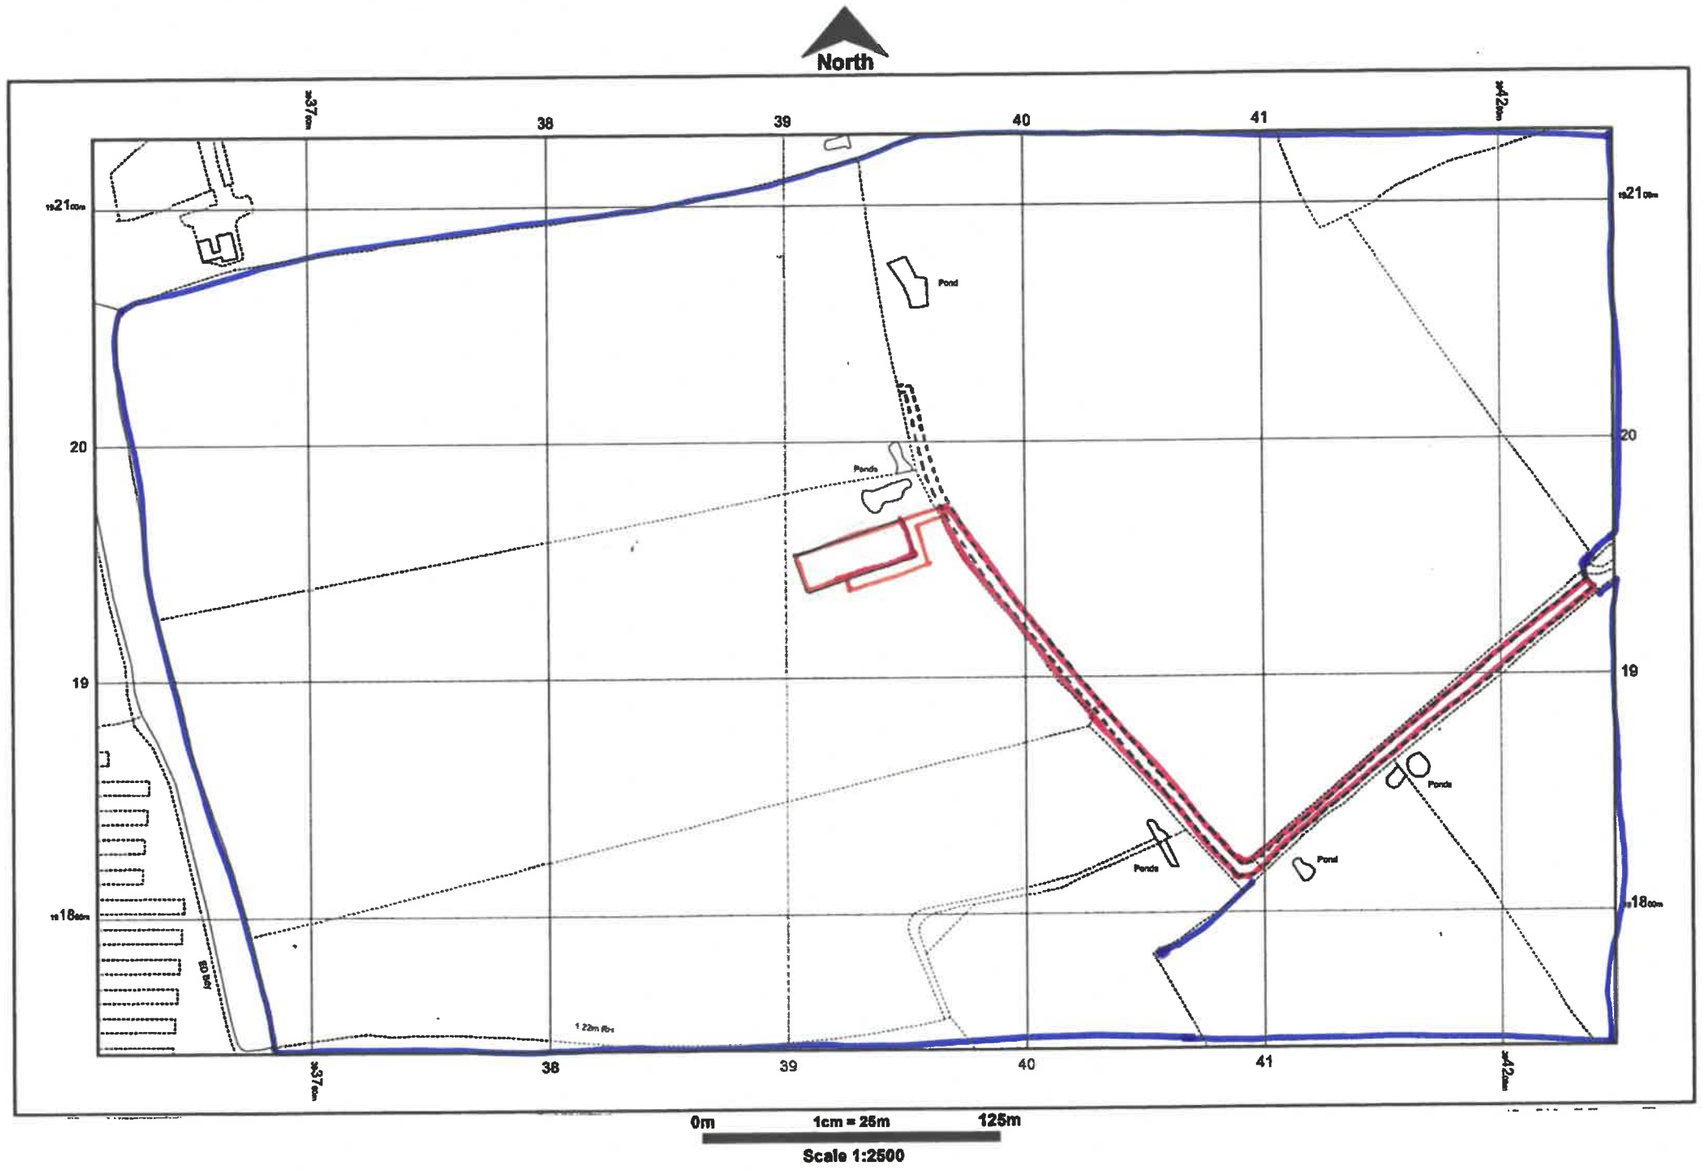

Willis & Co.
Chartered Town Planners
30 The Causeway, Chippenham, Wiltshire, SN15 3DB.
Telephone: 01249 444975 Facsimile: 01249 655556
Email: Willisplan@aol.com

Client; V & V Hilton Trust.
Title; West Hayleaze Farm, Crudwell, Malmesbury, Wiltshire.

Location Plan.

Scale; 1:2500 @ A3 Date; October 2021 Drawing no; VV-JH-01

This drawing is copyright and may not be reproduced, in whole or part, without the express consent of Willis & Co.