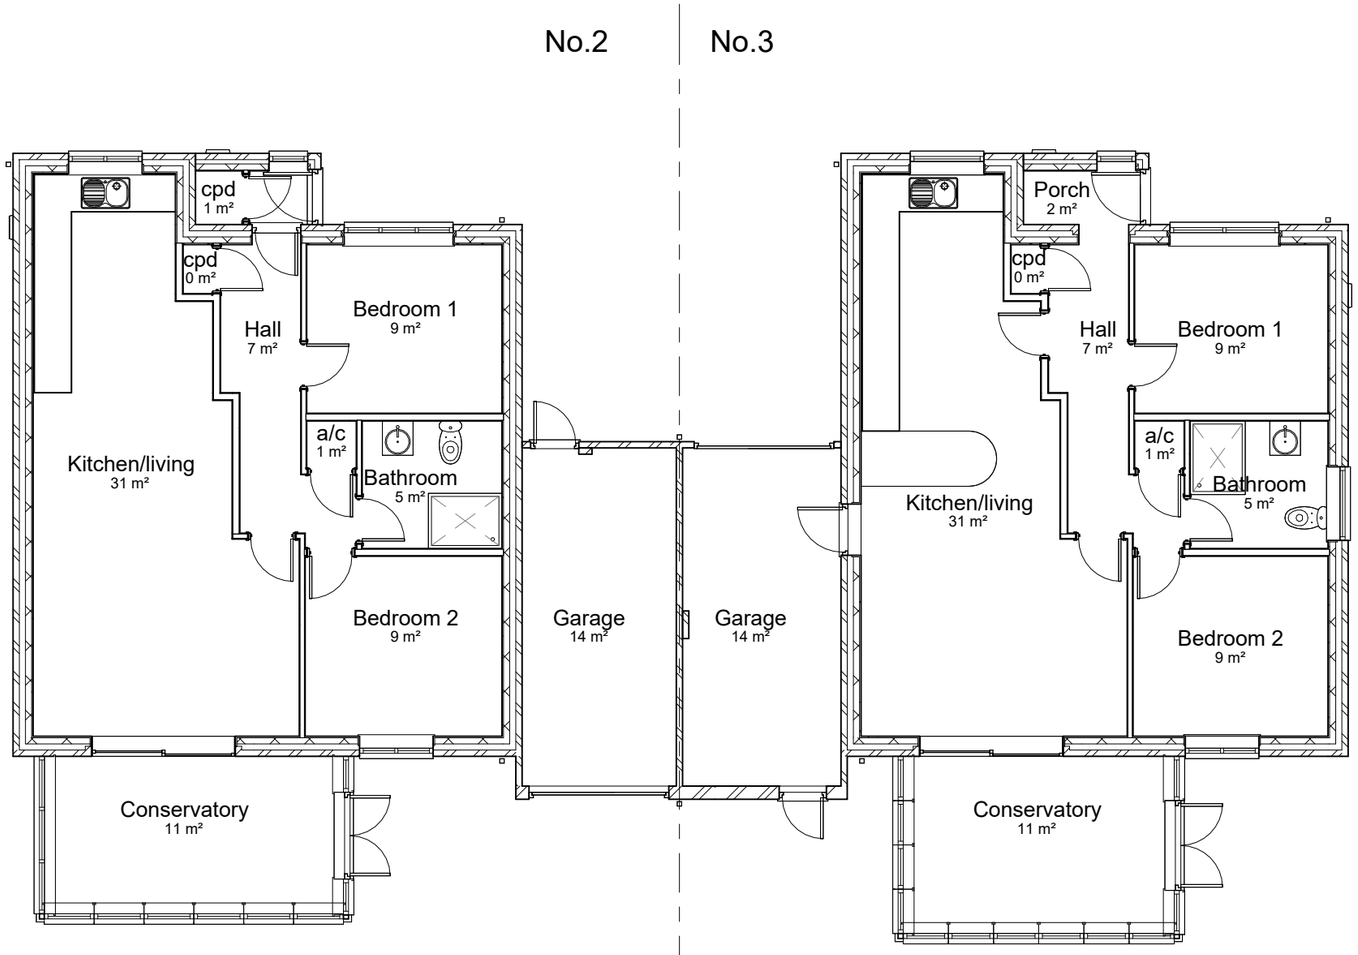

Level 1 - Ground Floor Existing

1 : 100

0m 2m 4m 6m 8m 10m

VISUAL SCALE 1:100 @ A3

Rev No.	Revision Note.	Date	Drawn	Checked

Project number 04490-01

Client A Proud

Project 3 Empress Way

Title Existing Plans

Date 18.10.23

Sheet 01

Scale 1 : 100

Drawn by AW

Checked by AW

Paper Size A3

BOURNE VALLEY ASSOCIATES
ANDOVER LANE FARM
FABERSTOWN
ANDOVER
HAMPSHIRE
SP11 9PE
Tel: 01264 850159
Email: info@bournevalley.co.uk