0 1 2 3 4 5

Metres 1:50

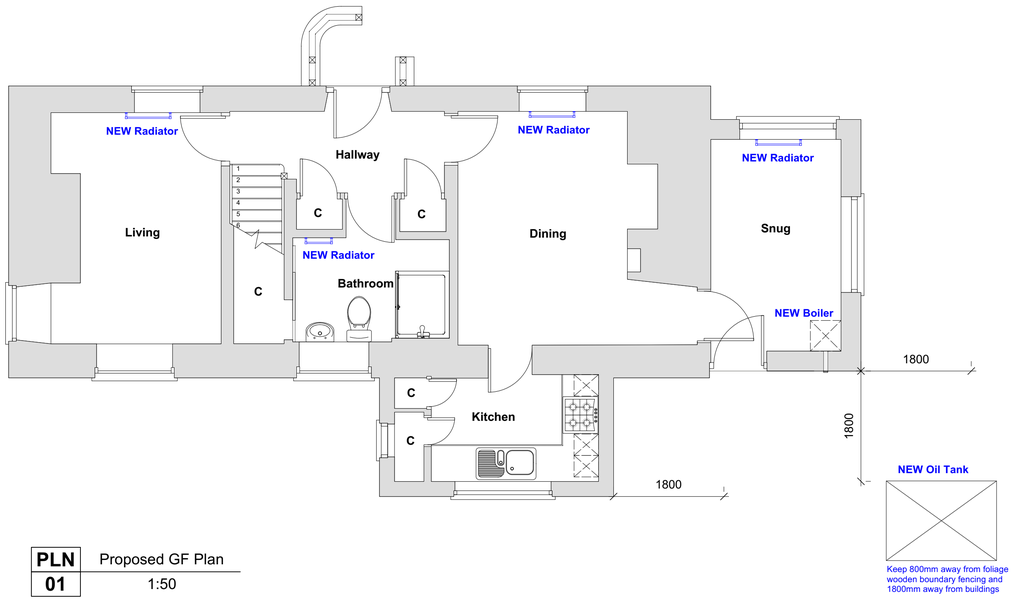

PLN 01 Proposed GF Plan
1:50

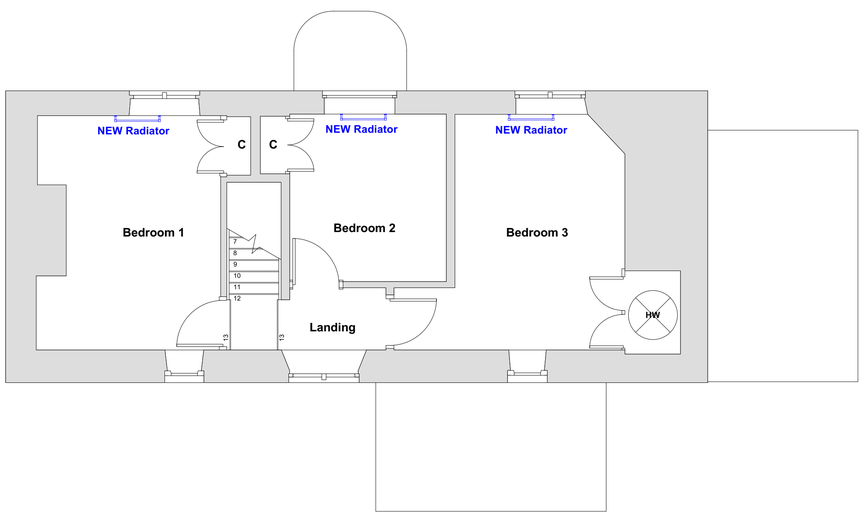

PLN 02 Proposed FF Plan
1:50

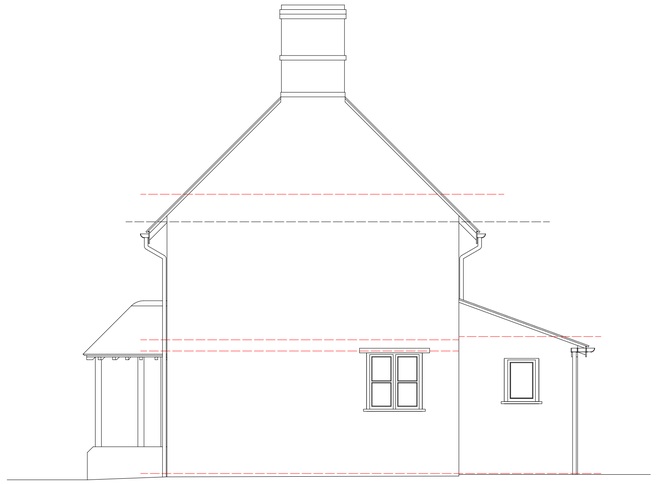

ELV 01 Proposed NE Elevation
1:50

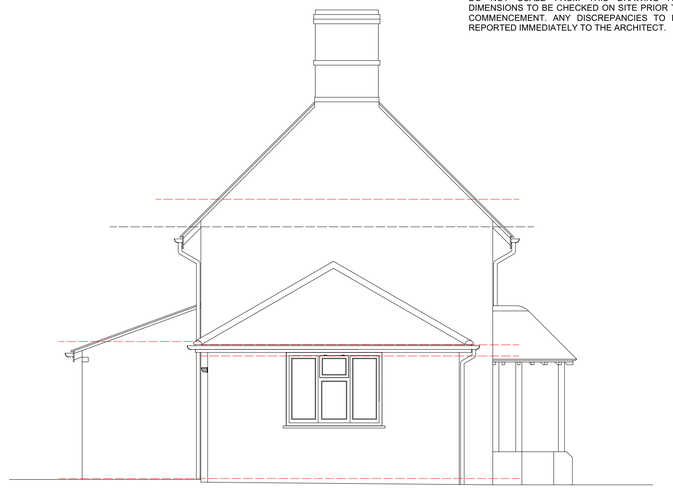

ELV 02 Proposed SW Elevation
1:50

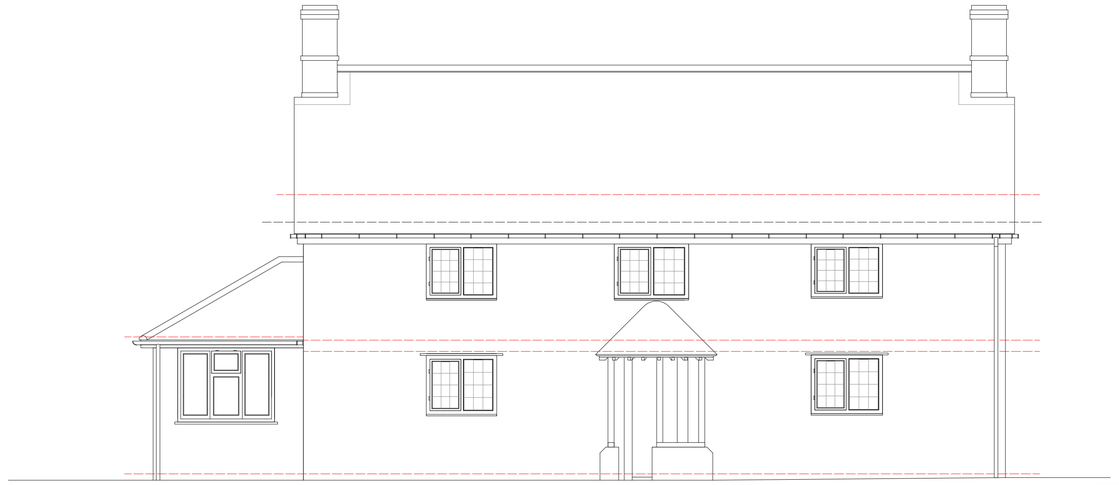

ELV 03 Proposed SE Elevation
1:50



ELV 04 Proposed NW Elevation
1:50

DO NOT SCALE FROM THIS DRAWING ALL DIMENSIONS TO BE CHECKED ON SITE PRIOR TO COMMENCEMENT. ANY DISCREPANCIES TO BE REPORTED IMMEDIATELY TO THE ARCHITECT.

PAUL STEVENS ARCHITECTURE LTD
Unit 3 Boathouse Meadow Business Park
Cherry Orchard Lane
Salisbury
Wiltshire
SP2 7LD

Tel No: 01722 349384

THIS DRAWING IS COPYRIGHT. IT MUST NOT BE COPIED, USED OR DISCLOSED TO THIRD PARTIES WITHOUT PRIOR PERMISSION.

PROJECT:

Brook Cottage
Townsend
Chitterne
Wiltshire
BA12 0LG

DRAWING:

Proposed
Plans & Elevations

SCALE: 1:50 @ A1

DATE: 10 2023

DESIGN: ☐ PLANNING: ☒ BLDG REGS: ☐

TENDER: ☐ CONSTRUCTION: ☐

DRAWN: CEB DATE: 31/10/2023

CHECKED: DATE:

JOB No: 1045

DWG No: 02 REV: -

CURRENT: ☐

SUPERSEDED: ☐