0 10 20 30 40 50

Metres 1:500

0 5 10 15 20 25

Metres 1:200

DO NOT SCALE FROM THIS DRAWING ALL DIMENSIONS TO BE CHECKED ON SITE PRIOR TO COMMENCEMENT. ANY DISCREPANCIES TO BE REPORTED IMMEDIATELY TO THE ARCHITECT.

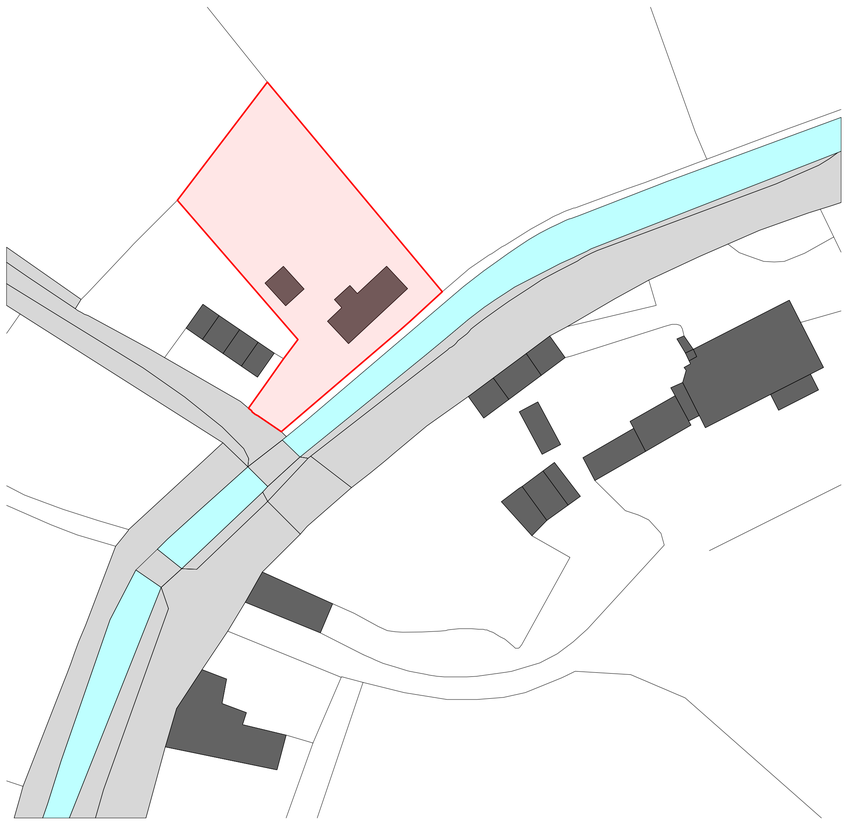

PLN 01 Existing Location Plan
1:500

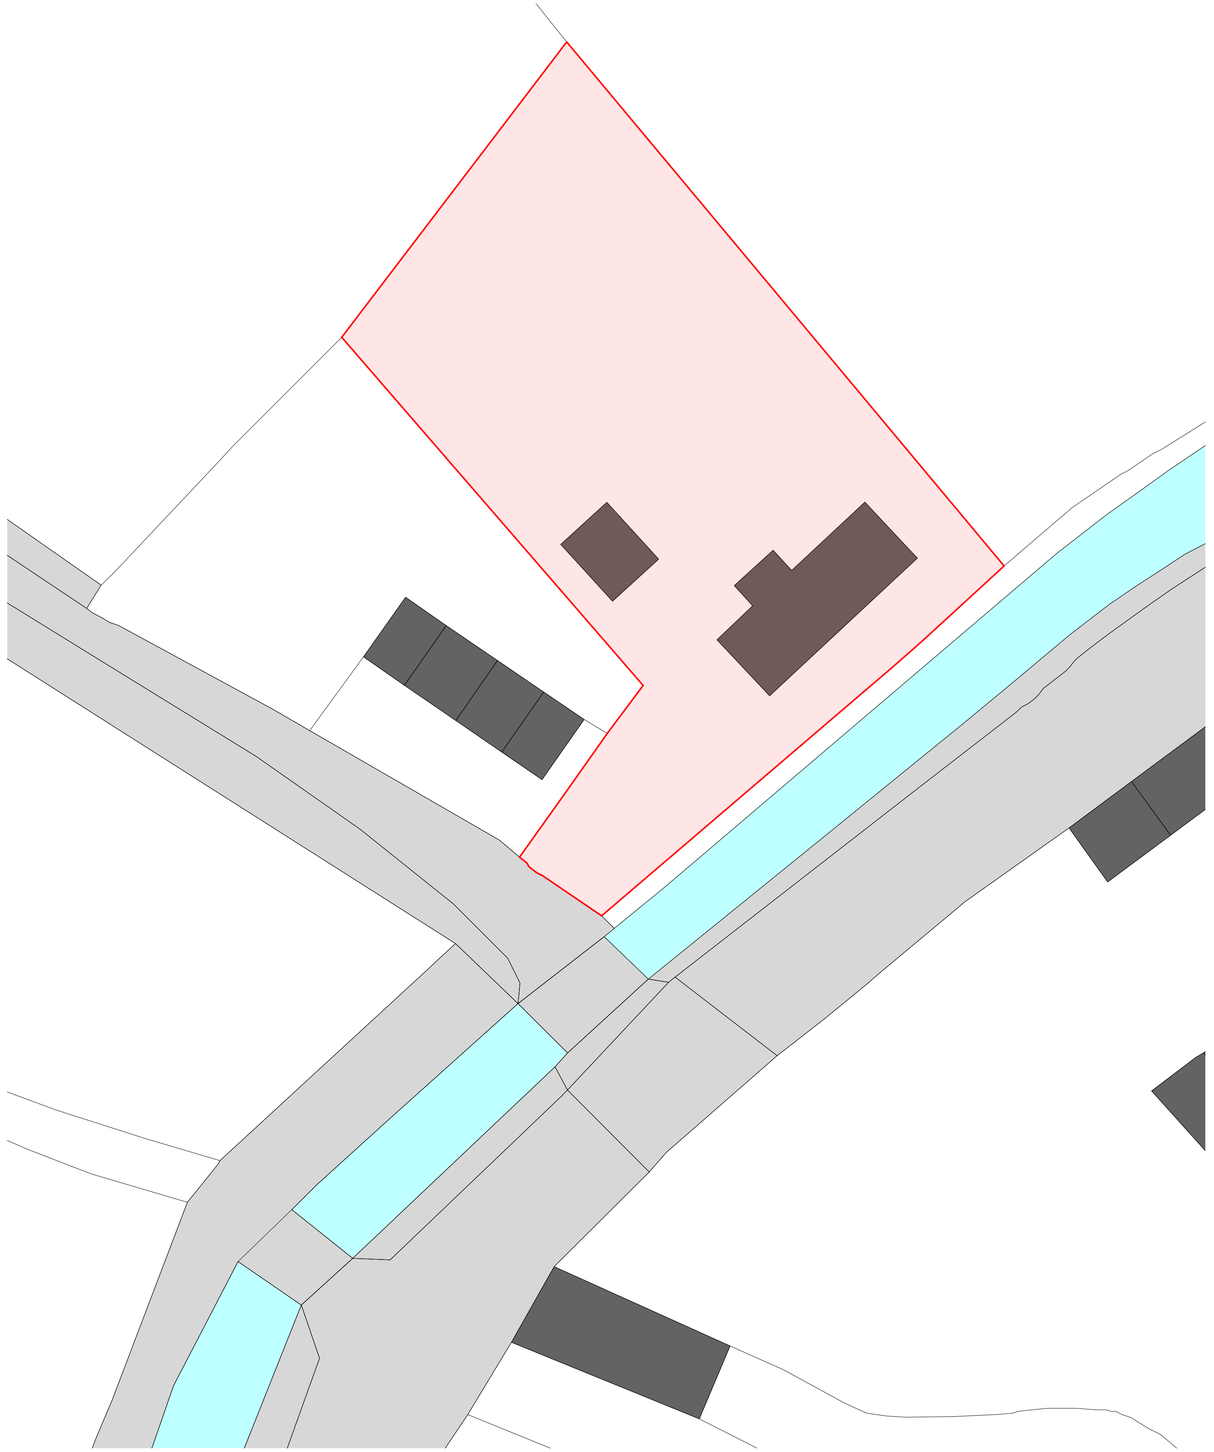

PLN 02 Existing Location Plan
1:200

PAUL STEVENS ARCHITECTURE LTD
Unit 3 Boathouse Meadow Business Park
Cherry Orchard Lane
Salisbury
Wiltshire
SP2 7LD

Tel No: 01722 349384

THIS DRAWING IS COPYRIGHT. IT MUST NOT BE COPIED, USED OR DISCLOSED TO THIRD PARTIES WITHOUT PRIOR PERMISSION.

PROJECT:

Brook Cottage
Townsend
Chitterne
Wiltshire
BA12 0LG

DRAWING:

Location
Plan

SCALE: 1:200, 500 @ A1

DATE: 10 2023

DESIGN: ☐ PLANNING: ☒ BLDG REGS: ☐

TENDER: ☐ CONSTRUCTION: ☐

DRAWN: CEB DATE: 31/10/2023

CHECKED: DATE:

JOB No: 1045

DWG No: 03 REV: -

CURRENT: ☐

SUPERSEDED: ☐