Do not scale this drawing for construction purposes. In all cases figured dimensions are to be followed. All dimensions to be checked on site before work commences.
© This drawing is the copyright of Solarsense UK Ltd and may not be reproduced in part or in whole without prior written permission

© Crown copyright and database rights 2023 Ordnance Survey

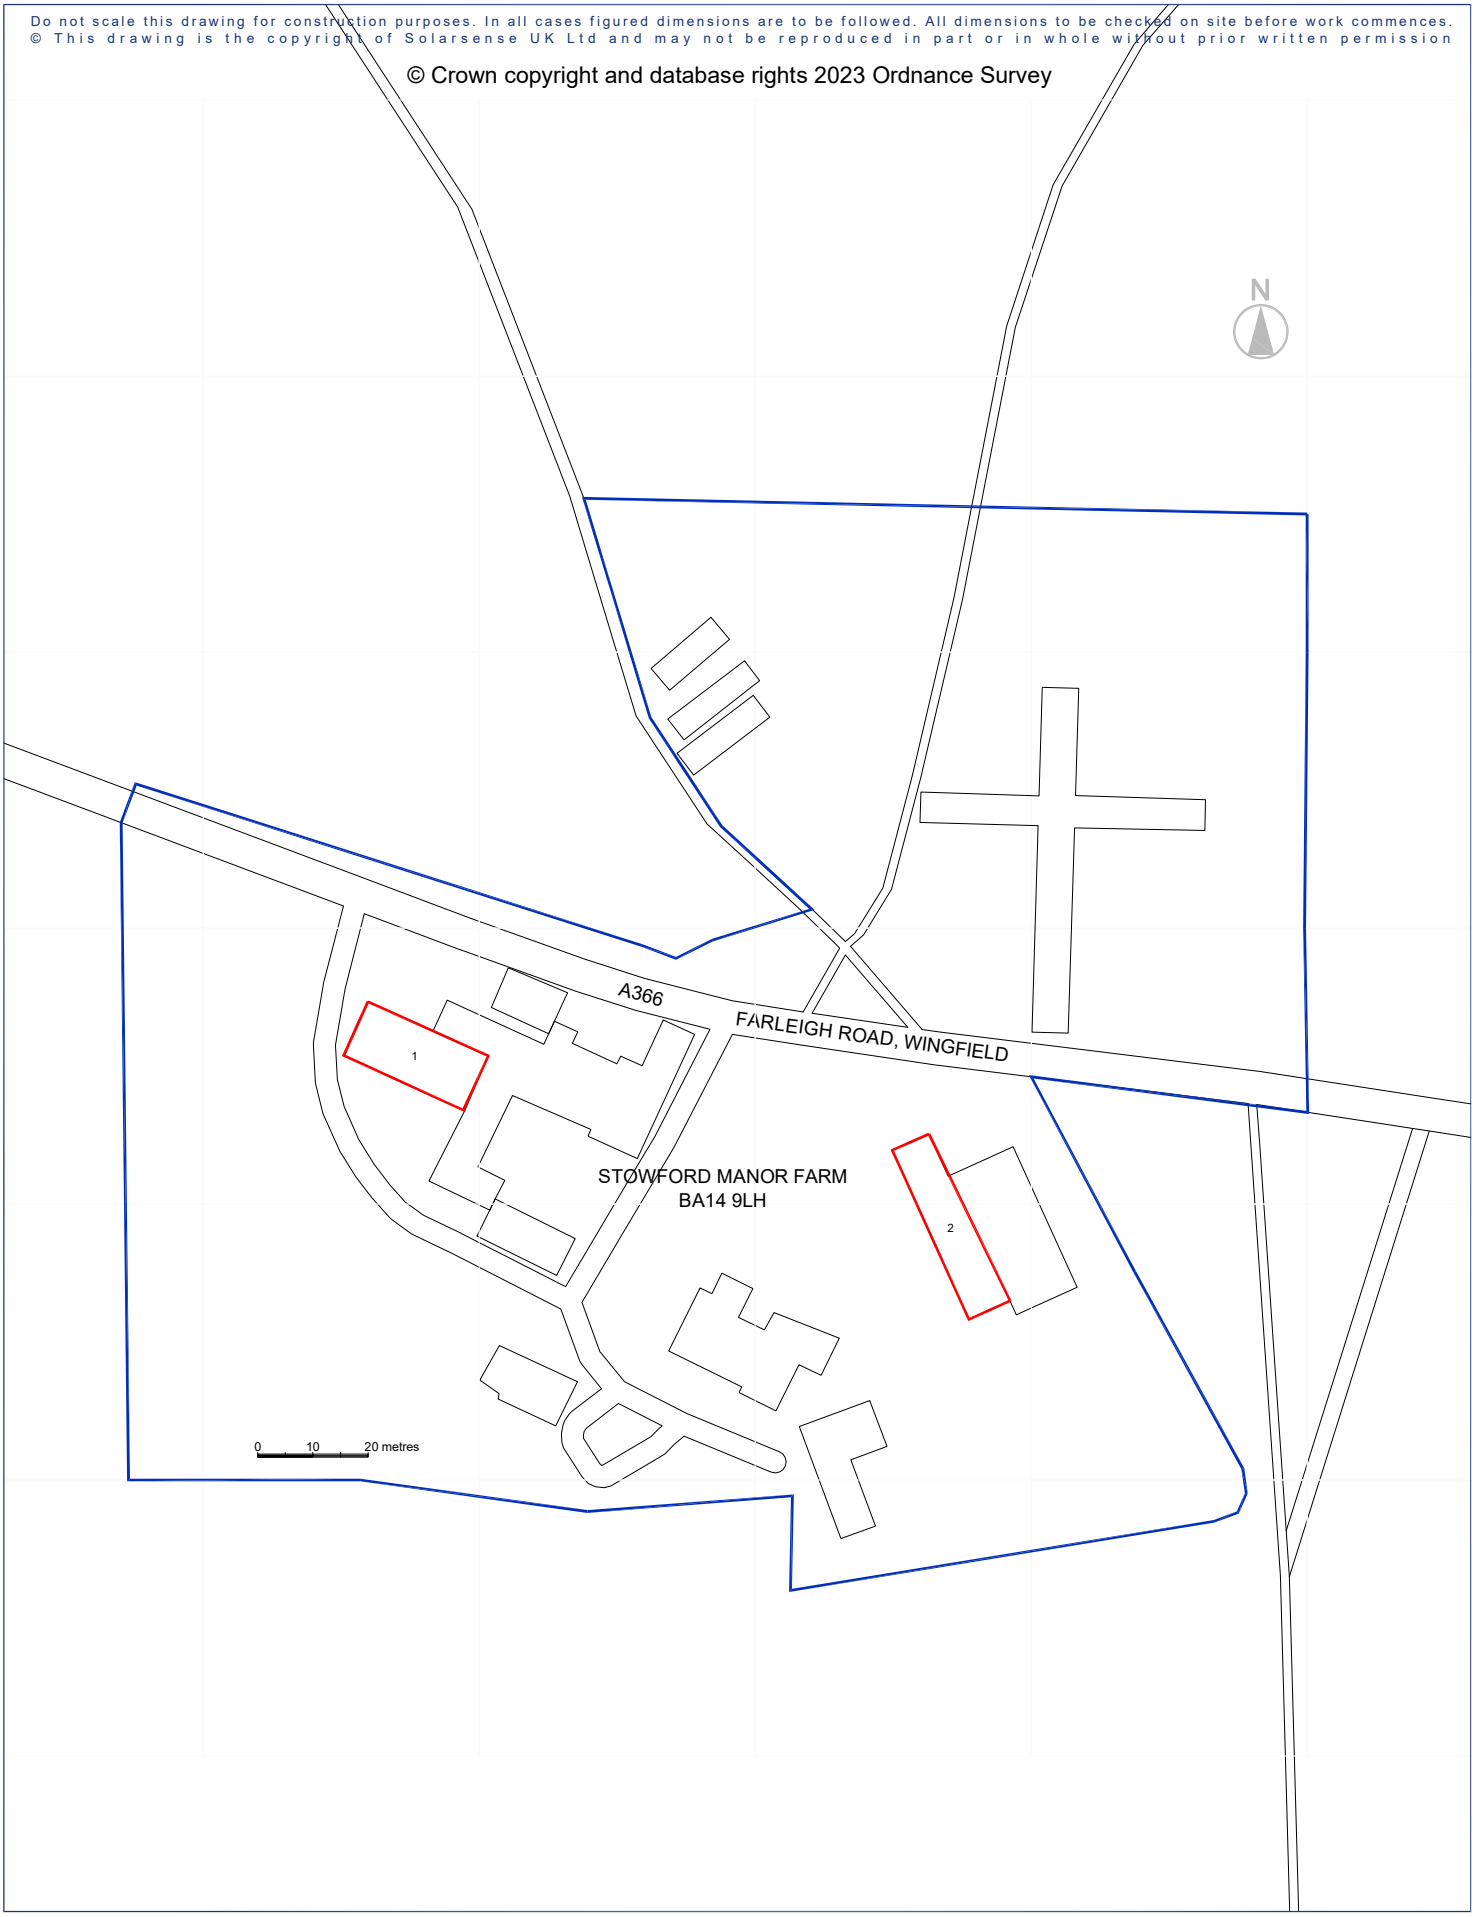

Client:	Stowford Manor Farm
Project:	Stowford Manor Farm, BA14 9LH Roof Mounted Solar PV
Drawing:	Site Location Plan
Scale:	1:1250 @ A4
Date:	Nov 2023
Drawn by:	MV
Checked by:	
Revision:	RevB
Drawing Number:	CBP/01

Revision	Description	Date	Drawn

Solarsense

Solarsense UK Ltd
Unit 1A Tweed Road Ind Est, Clevedon, BS21 6RR
☎ 01275 461800 **e** info@solarsense-uk.com