scale 1:100

0 2m 4m 6m

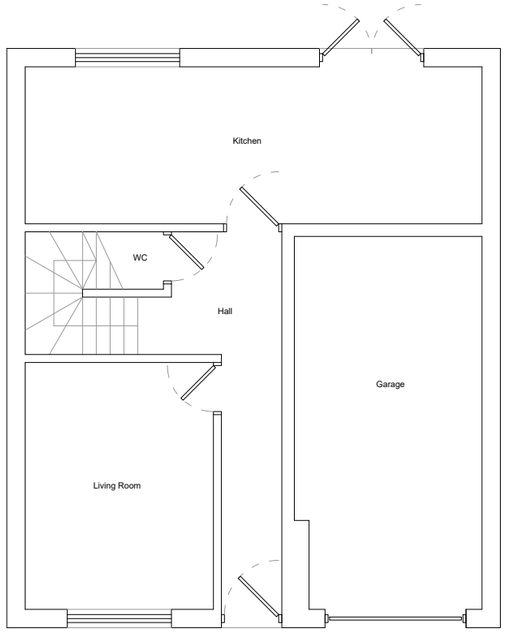

Ground Floor Plan
As Existing

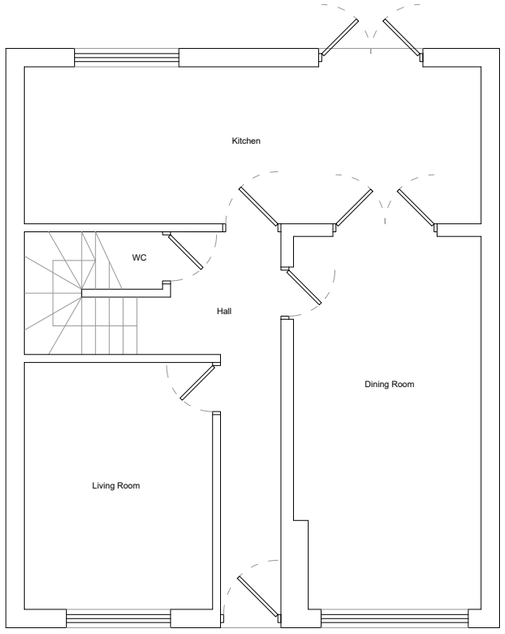

Ground Floor Plan
As Proposed



Front Elevation
As Existing



Front Elevation
As Proposed

Schedule of Materials

As Existing

Walls	*Brick*
Windows	*UPVC*
Doors	*Composite / UPVC*
Roof	*Tile*
Fascias	*UPVC*
RWP's	*UPVC*

As Proposed

Walls	*Brick*
Windows	*UPVC*
Doors	*Composite / UPVC*
Roof	*Tile*
Fascias	*UPVC*
RWP's	*UPVC*

Note - All dimensions to be checked on site prior to commenecement of works

REV	DATE	DESCRIPTION	DRAWN	CHECKED
-	06/11/23	Client review / Planning	LQ	ME

BUILD ARCHITECTS
www.build-architects.co.uk
studio@build-architects.co.uk
07977 582048

- **Architecture**
- **Landscape**
- **Interiors**
- **Historic Buildings**
- **Masterplanning**

This drawing is copyright of the Architect and shall not be reproduced without permission.

Check all dimensions and report any errors, or omissions.

Responsibility for setting out rests with the contractor, all dimensions & setting out to be checked on site prior to commencement of works.

Planning

J Hargreaves

Proposed Garage Conversion
6 Zebedee Close
Amesbury

Gr Floor Plan & Front Elevation
As Existing / As Proposed

2023 / 055

PP 011 /

Nov 2023 1:100 @ A3

ME ME