

SIDE ELEVATION
scale: 1:100

A01 / 01

A02 / 04

FRONT ELEVATION
scale: 1:100

A01 / 04

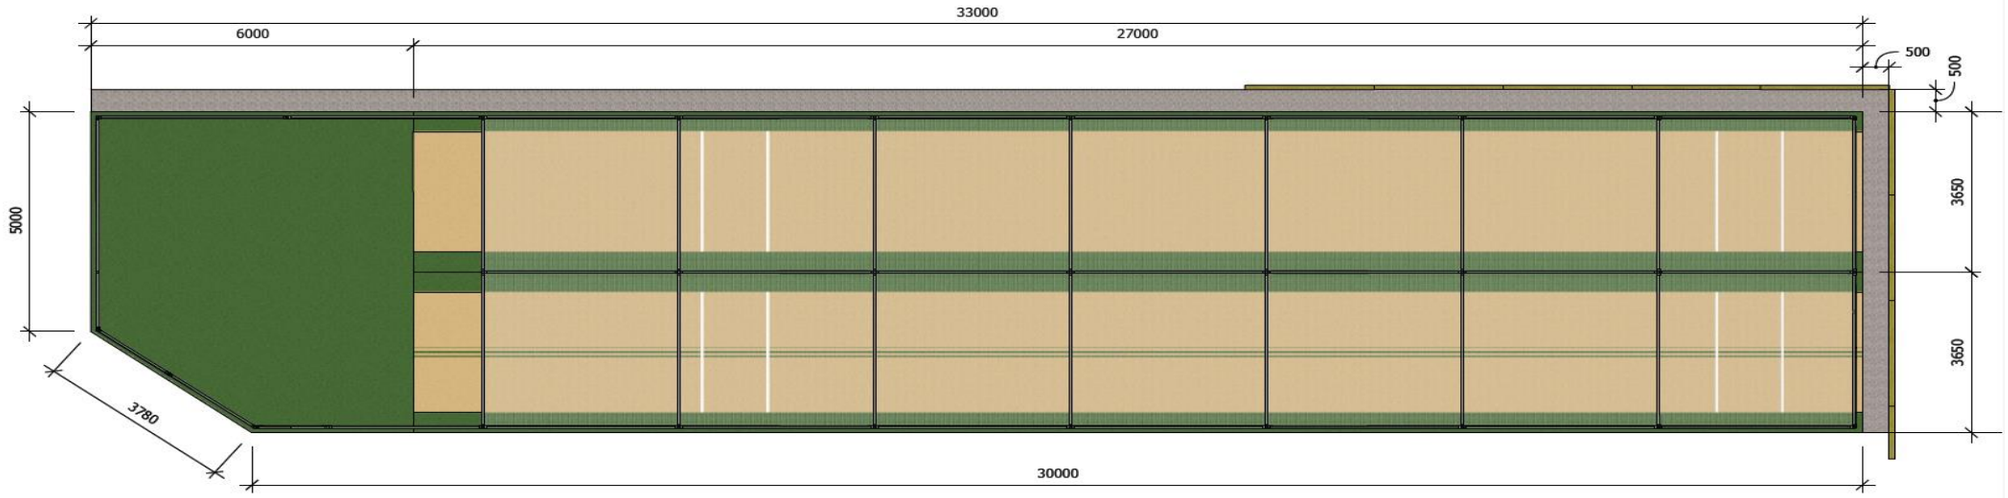

PLAN
scale: 1:100

A01 / 02

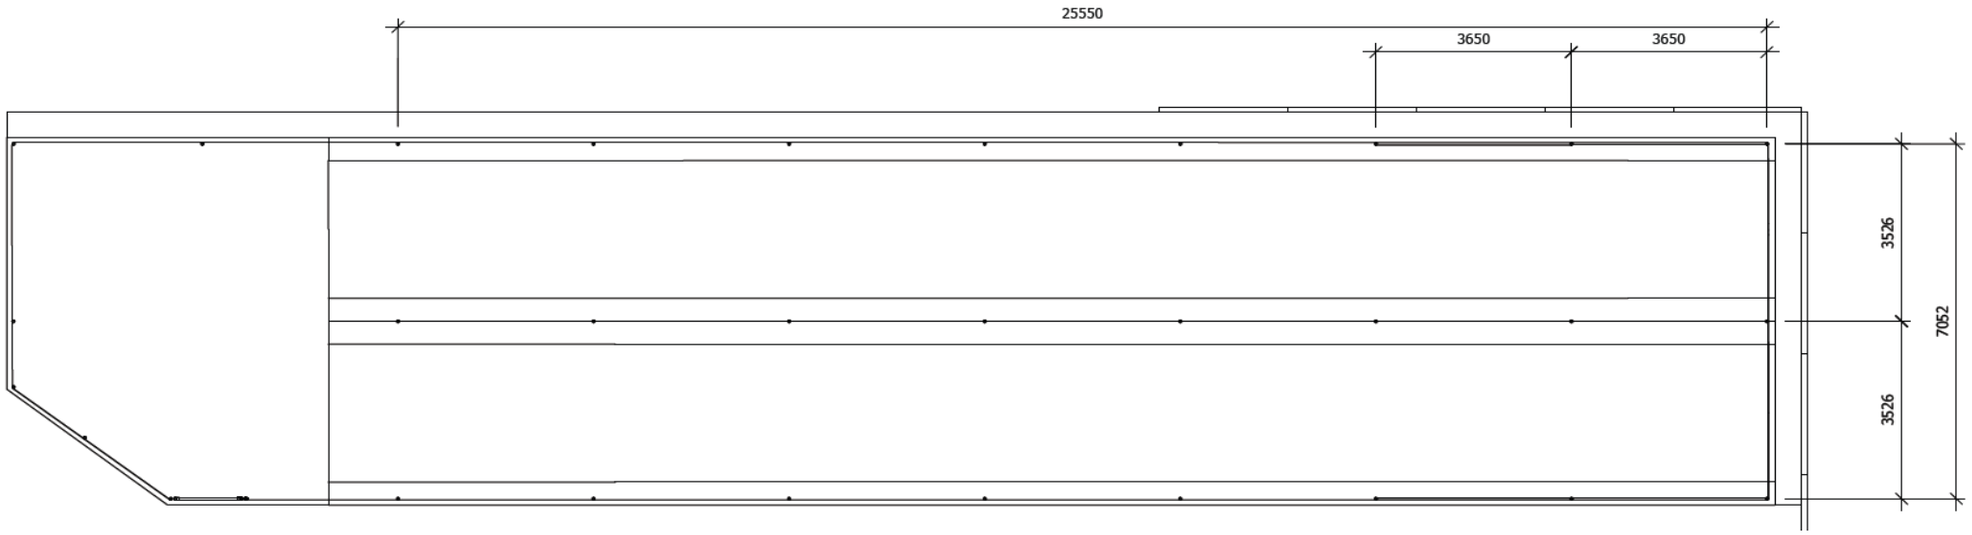

PLAN SECTION
scale: 1:100

A01 / 03

This document is a strictly confidential communication to and solely for the use of 'The Client'. This document and the information in it, are provided in confidence to 'The Client', for the sole purpose of exploring potential ground development works. No part of it may be reproduced or communicated to any other third party without the expressed written permission of total-play Ltd

The 'tp5t' system designed and installed by total-play Ltd is an England and Wales Cricket Board, (ECB) Approved Non-Turf Pitch System.

total-play

TITLE
ECB APPROVED 'TP5T' ENCLOSED
2 LANE FACILITY

CLIENT
Paul Vooght
Bradford On Avon Cricket Club

ISSUE
17 10 2023
RE-ISSUE

PROJECT NO.
ABS251023

PROJECT
2 Lane Bespoke Enclosed

DRAWN BY
AWB

DESCRIPTION
2 Lane Enclosed system details.

A

01

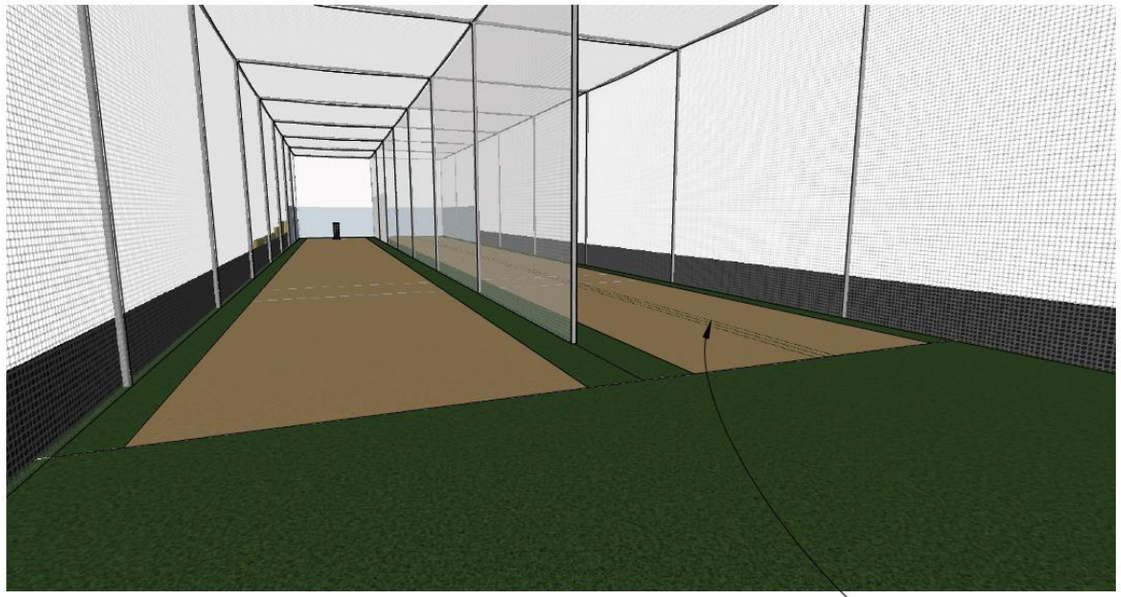

INTERNAL PERSPECTIVE
A02 01
scale: NTS

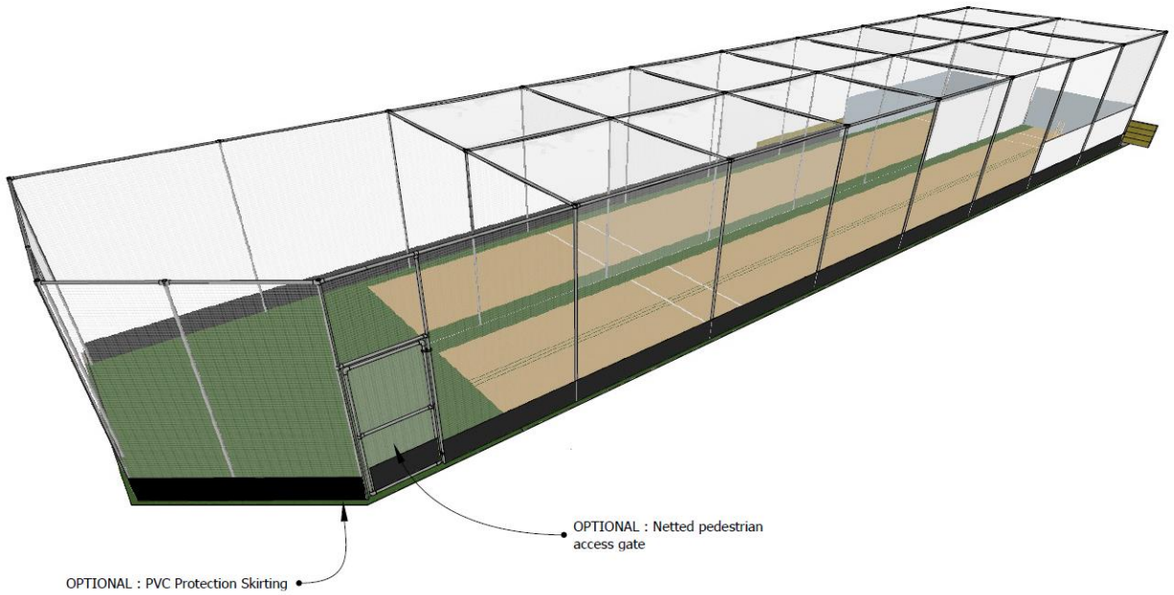

FRONT PERSPECTIVE
A02 02
scale: NTS

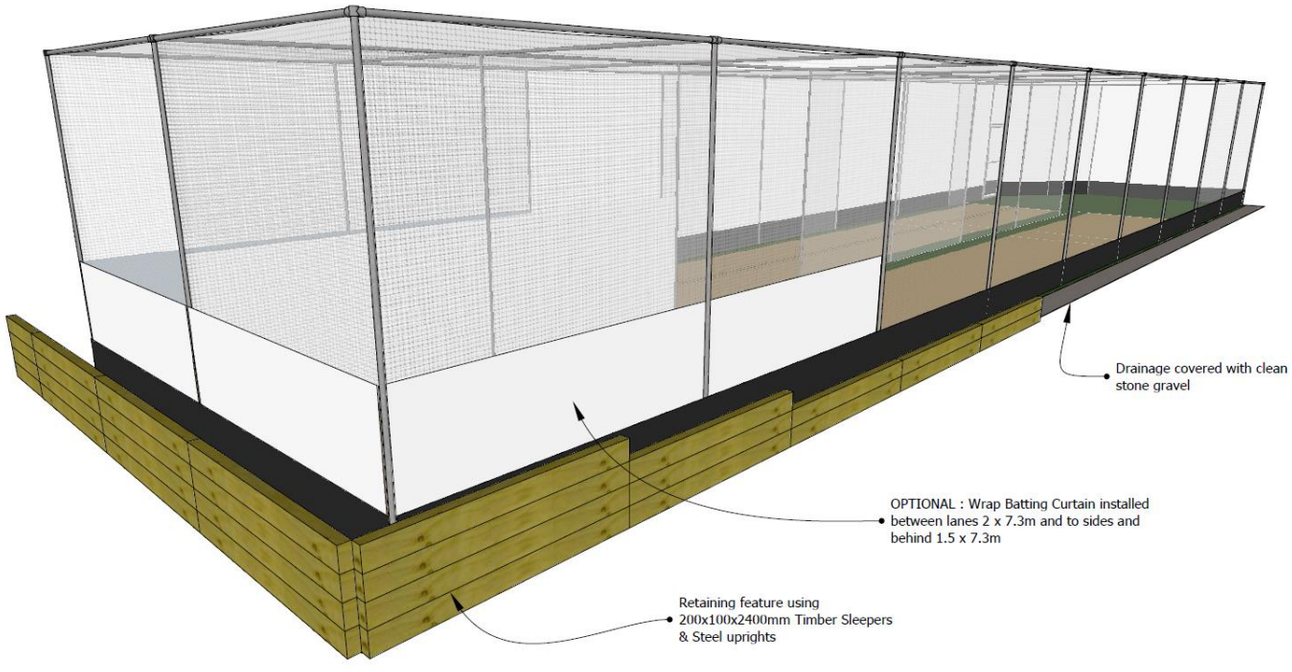

REAR PERSPECTIVE
A02 03
scale: NTS

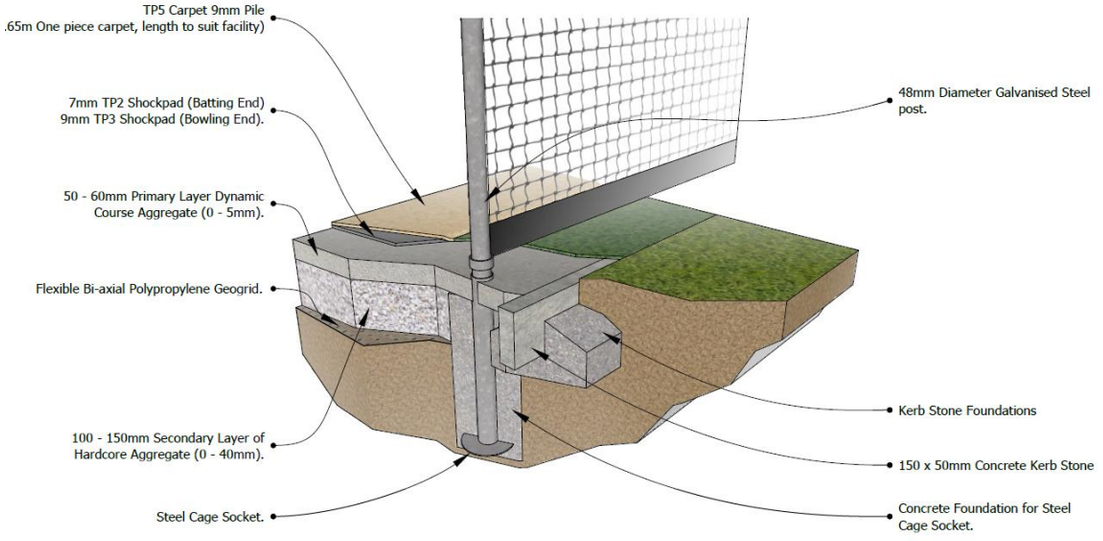

CAGE POST INSTALLATION
A02 04
scale: NTS

This document is a strictly confidential communication to and solely for the use of 'The Client'. This document and the information in it, are provided in confidence to 'The Client', for the sole purpose of exploring potential ground development works. No part of it may be reproduced or communicated to any other third party without the expressed written permission of total-play Ltd

total-play

TITLE
PERSPECTIVE VIEWS AND DETAILS

CLIENT
Paul Vooght
Bradford On Avon Cricket Club

ISSUE
17 10 2023
RE-ISSUE

PROJECT NO.
AB5251023

PROJECT
2 Lane Bespoke Enclosed

DRAWN BY
AWB

DESCRIPTION
2 Lane Enclosed System - Details

A

02