NOTES

All levels, dimensions and construction details to be checked on-site by the contractors before work commences. All construction details to comply with the latest Building Regulations, British Standard Specifications and Codes of Practice.





SOUTH WEST ELEVATION



NORTH WEST ELEVATION


SOUTH WEST ELEVATION BETWEEN

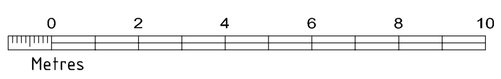

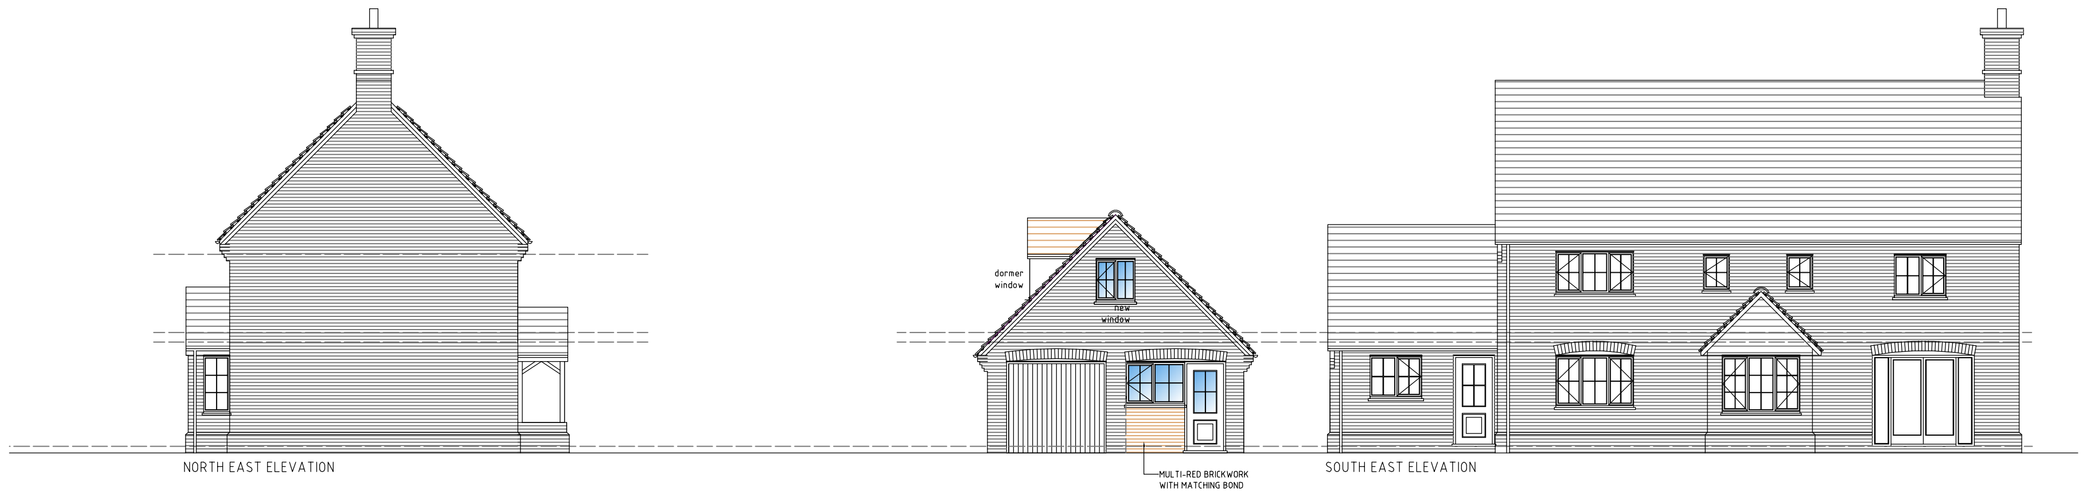


NORTH EAST ELEVATION


SOUTH EAST ELEVATION

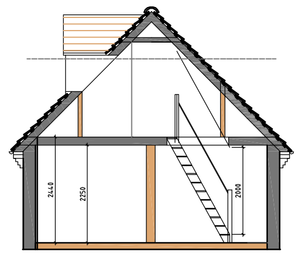


GARAGE/CONVERSION SECTION

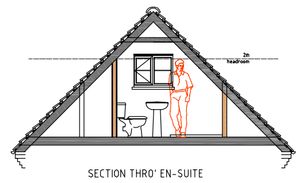



SECTION THRO' EN-SUITE

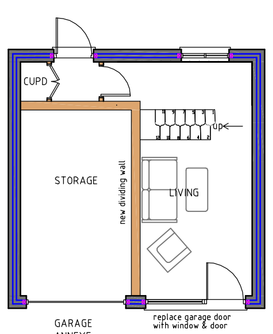

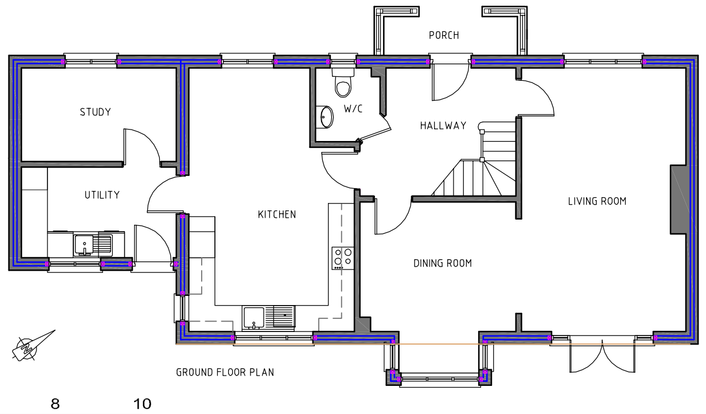

GROUND FLOOR PLAN

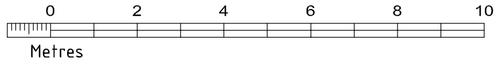

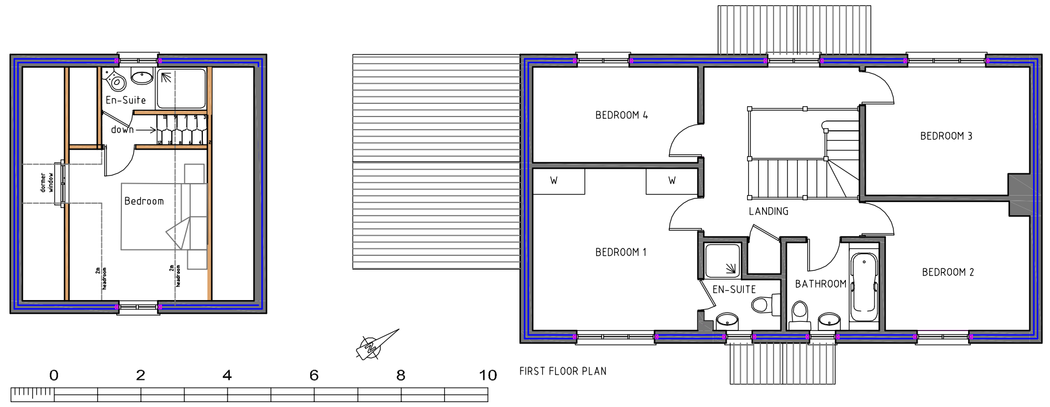

FIRST FLOOR PLAN

HUNGERFORD DESIGN
ARCHITECTURAL AND BUILDING SURVEYORS
CHILTON HOUSE, CHARNHAM LANE
HUNGERFORD, BERKSHIRE. RG17 0EY
TEL :- 01488-683424 FAX :- 01488-683500

DRAWING TITLE

Proposed Annexe
57 Townsend, Carvers Hill,
Burr Lane, Shalbourne, SN8 3PS
Mrs Kathy Withers

SCALE	DATE	DRAWN BY	APPROVED BY
1-100	07/11/2023	SWW	

DRAWING NUMBER	REV
3254-03A	A
CAD REFERENCE	
PROPOSED	plot A1