

scale 1:200


0 5m 10m 15m

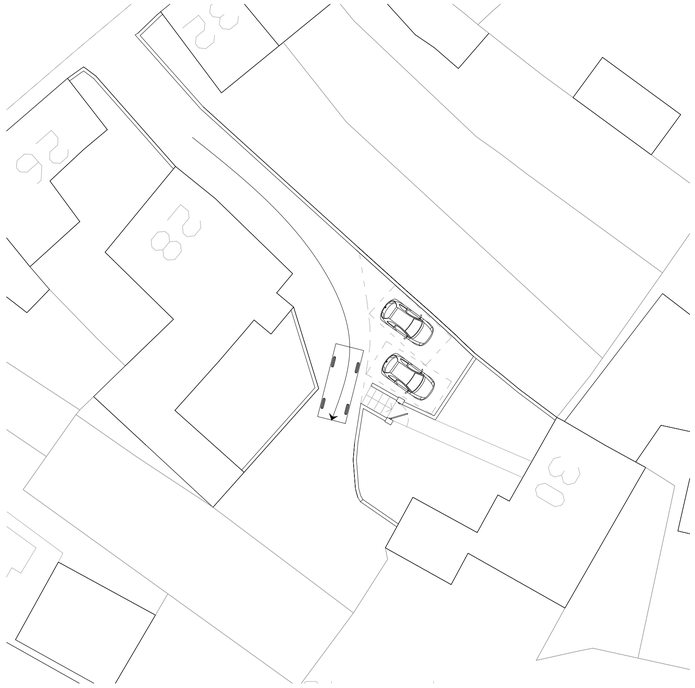

01 Vehicle enters from Portway in a forward gear

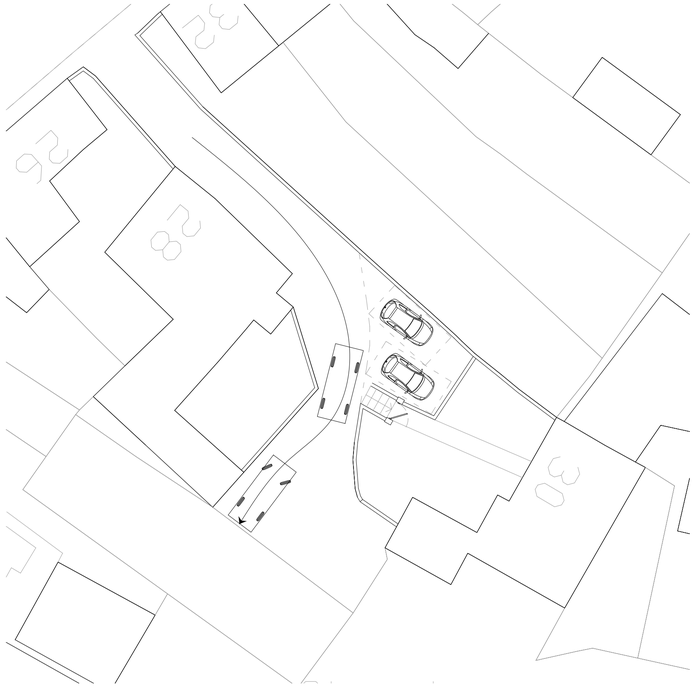

02 Vehicle drives into turning area

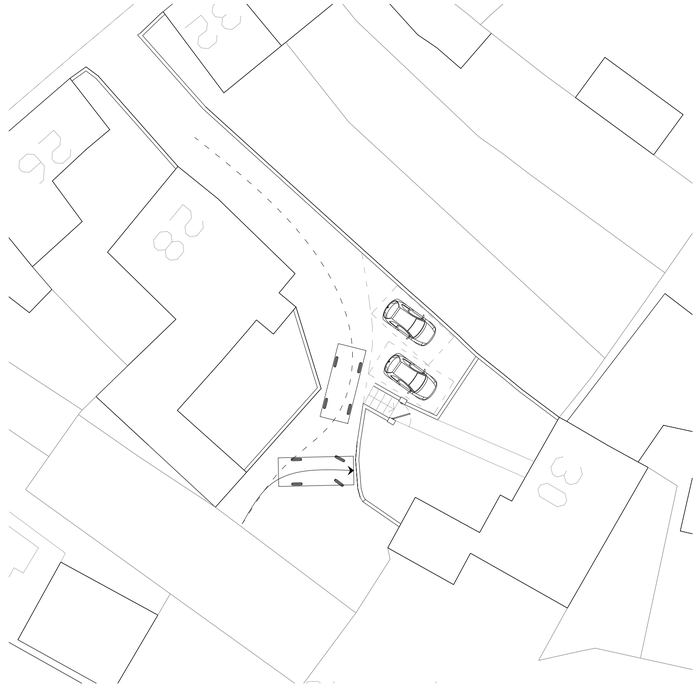

03 First point of turn back towards boundary wall of no. 30 Portway



04 Next point of turn



05 Reverse to prepare to leave



06 Vehicle leaves & can re-enter Portway in a forward gear, as can be seen a vehicle can turn independent of the existing / proposed siuation in the area available over which the applicant has right of access / to traffic a vehicle

Note - All dimensions to be checked on site prior to commenecement of works

REV	DATE	DESCRIPTION	DRAWN	CHECKED
A	07/11/23	Planning	LG	ME
-	23/11/23	Planning	LG	ME

Planning

BUILD ARCHITECTS

www.build-architects.co.uk

studio@build-architects.co.uk

07977 592048

- Architecture
- Landscape
- Interiors
- Historic Buildings
- Masterplanning

This drawing is copyright of the Architect and may not be reproduced without permission.

Check all dimensions and report any errors, or omissions.

Responsibility for setting out rests with the contractor, all dimensions must be checked on site prior to commencement of works.

Mr Philips

Proposed External Works
30 Portway
Warminster

Vehicle Turning Diagram
As Proposed

2023 / 037

PP 201 A

Nov 2023 1:200 @ A1

ME ME